DO NOT SCALE FROM THIS DRAWING



North Elevation

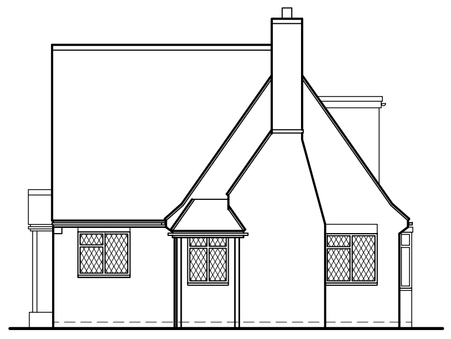

West Elevation

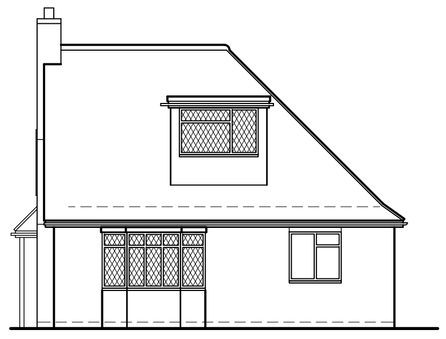

South Elevation



East Elevation

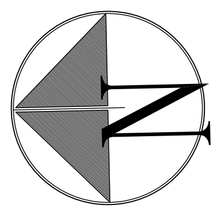

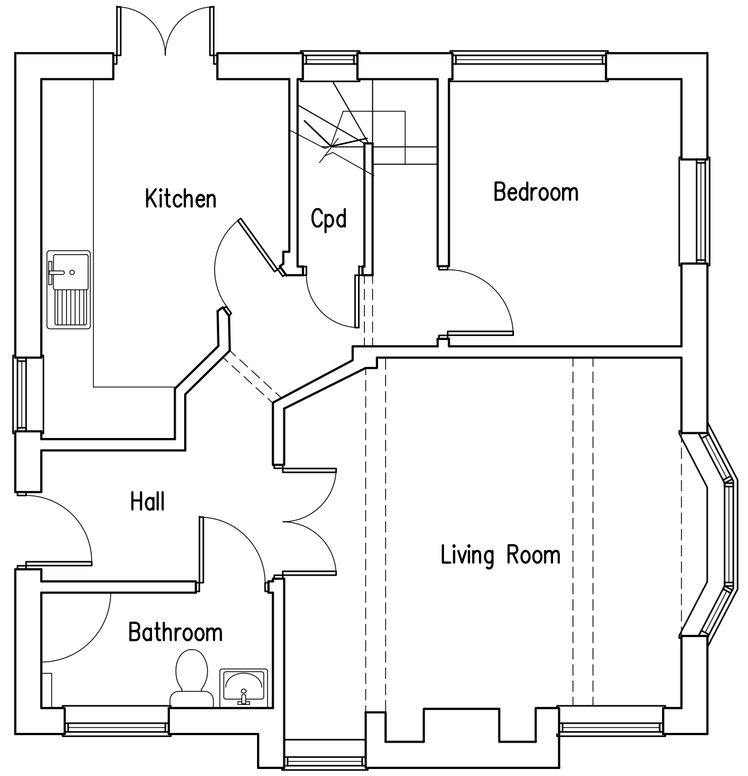

Ground Floor Plan

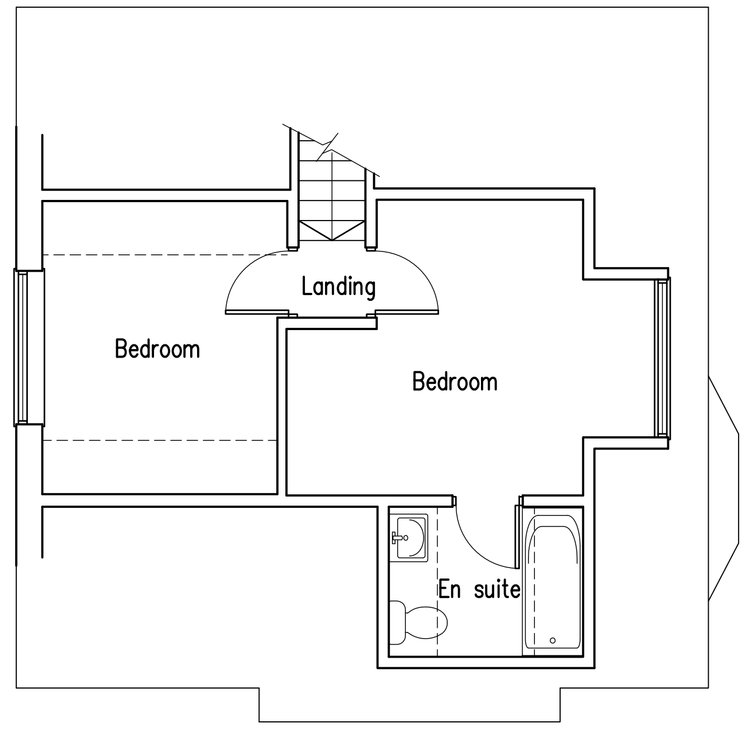

First Floor Plan

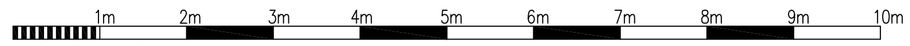

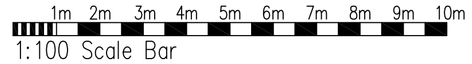

Proposed Single Storey Rear Extension & Front Dormer To Create An Ensuite at: 12 Parkside, Shoreham-By-Sea, West Sussex

rja Planning & Building Consultants Ltd.
1st Floor
10 High Street
Shoreham-By-Sea
West Sussex BN43 5DA
t: 01273 467297 mob: 07971 375739
e: rex@rjapbc.co.uk web: www.rjapbc.co.uk

Chartered Institute of Architectural Technologists

PROJECT: 12 Parkside, Shoreham-By-Sea, West Sussex
DRAWING TITLE: Existing Floor Plans & Elevations
CLIENT: Mrs J. King
DWG NO: 20813-01
REVISION:
SCALE: 1:50, 1:100 @ A1
DATE: 21.12.20
DRAWN: rex