ADUR & WORTHING
PLANNING SERVICES
PLAN | AWDM/1273/12
DATE VALID | 16 OCT 2012

Materials for new work


Roof : tiles to match existing
Walls : brickwork and render to match existing
Cladding to dormers and North gable in natural larch - South side dormers and garage boarding infill stained white
Doors and windows : upvc to match existing



WEST ELEVATION



SOUTH ELEVATION

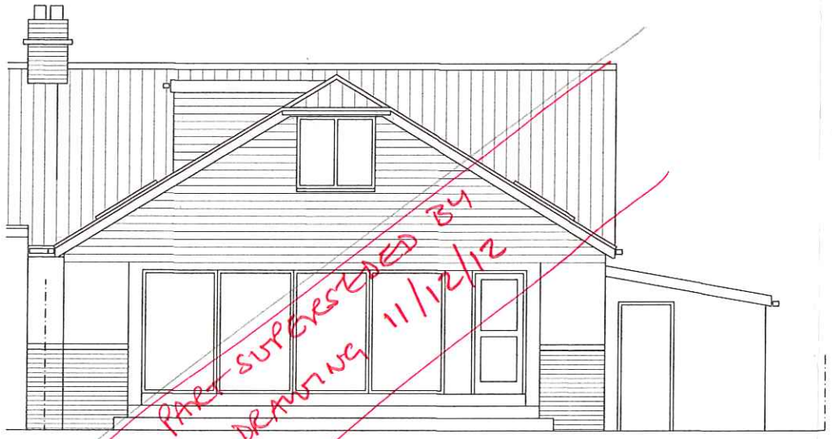

NORTH ELEVATION




EAST ELEVATION

0 1 2 3 4 5 6
METRES

ALTERATIONS AND EXTENSION TO 115 THE CRESCENT
SOUTHWICK BN42 4LH
FOR MR AND MRS R NICHOLS

ELEVATIONS AS PROPOSED

RICHARD ROBINSON RIBA
RR ARCHITECTS
16 MILL LANE, SHOREHAM BY SEA BN43 5AG
01273 452 634
E-MAIL richard@rr-architects.co.uk

DRAWING NO. 13

SCALE 1:100 @ A3

DRAWN BY RR 08.10.12

NORTH