
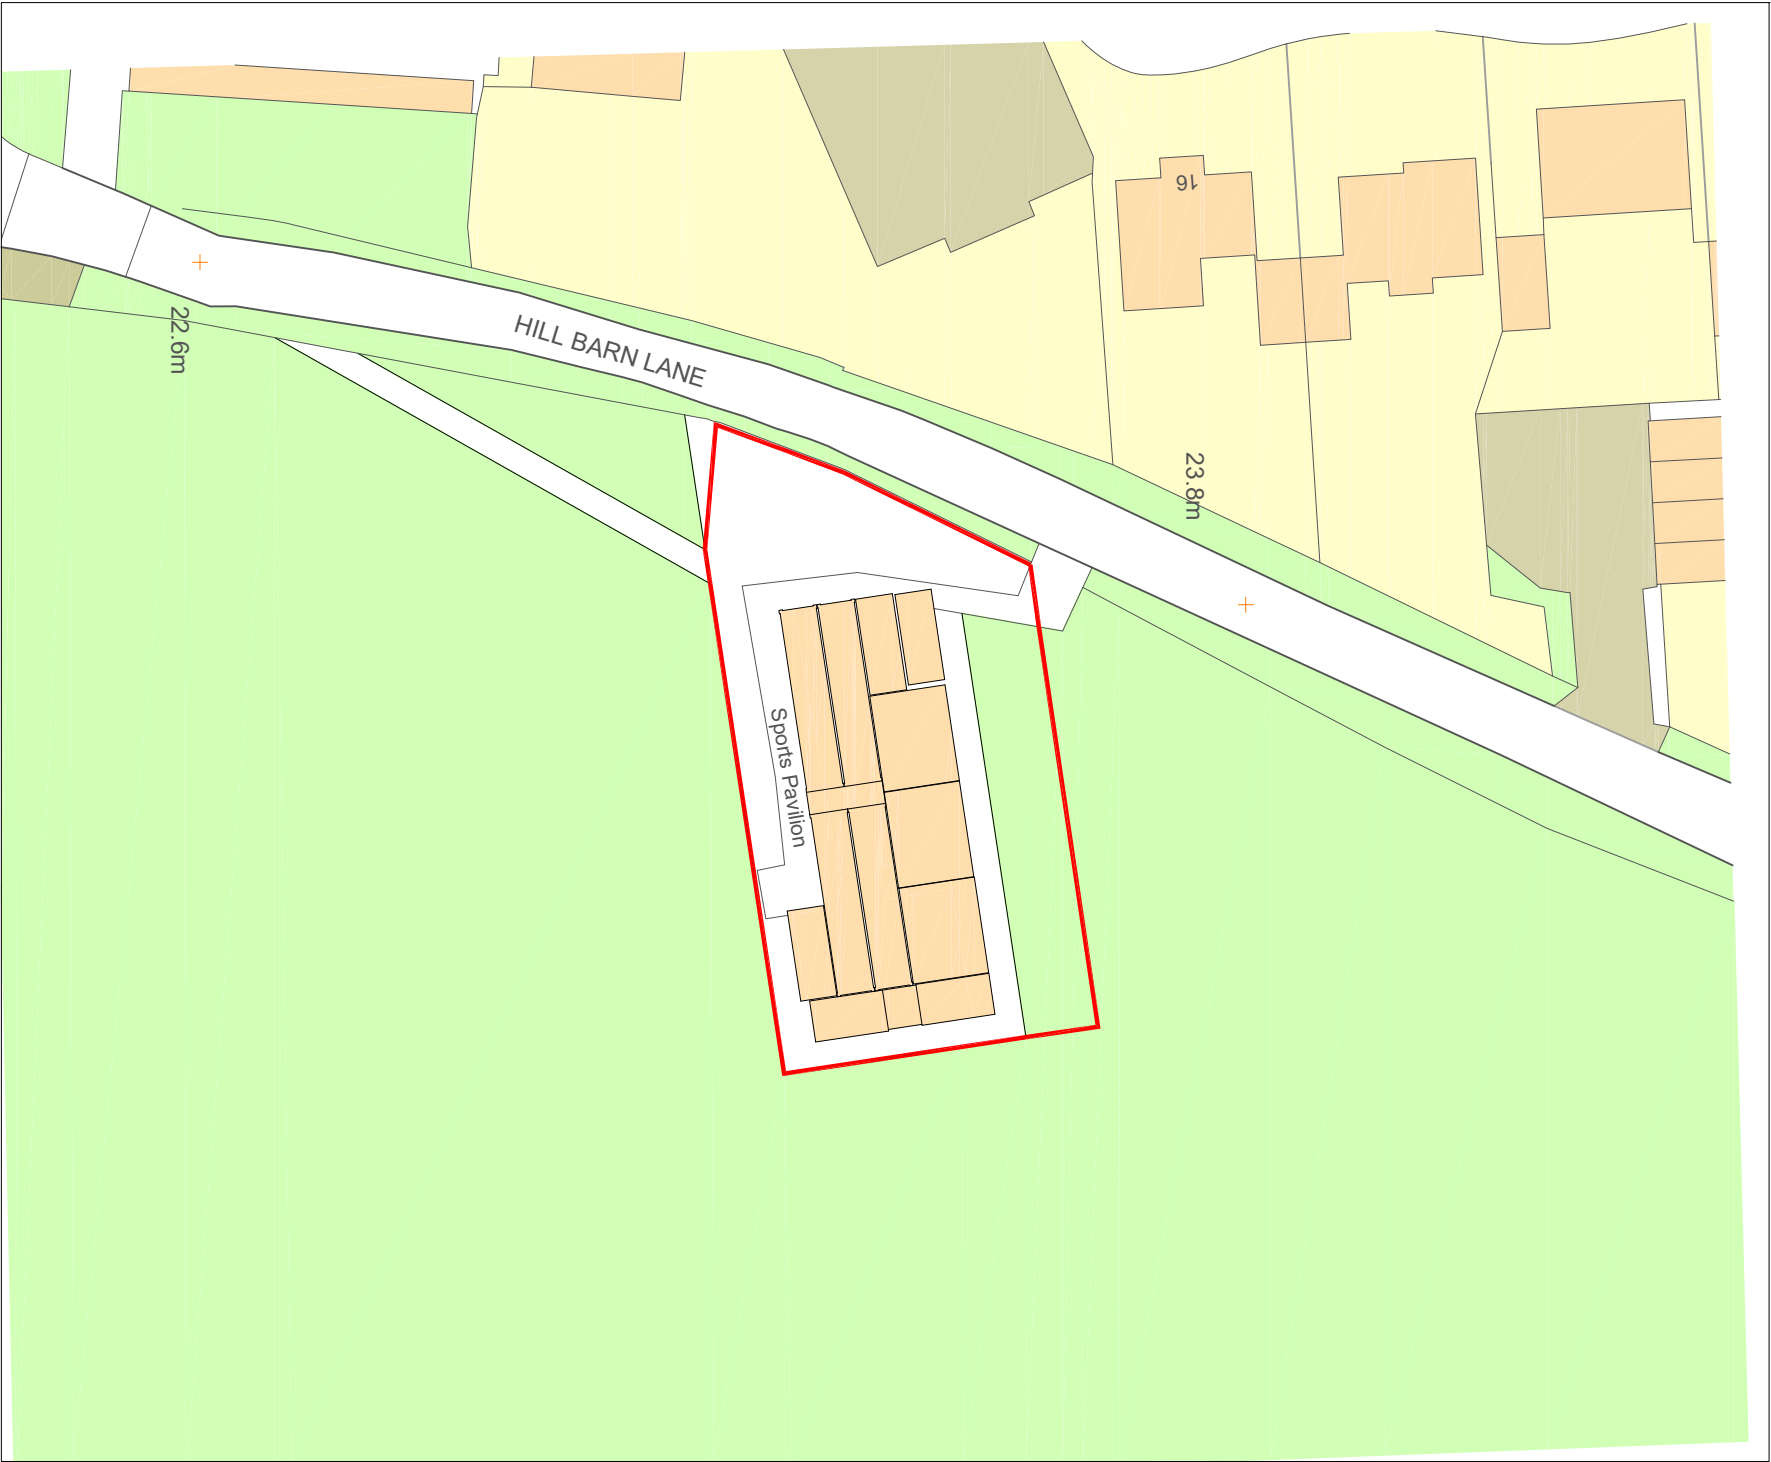


This drawing is copyright and may not be copied or reproduced without the written consent of Finola Brady Architectural Services.


The contractor is responsible for setting out and must check all levels and dimensions prior to work being put in hand.

Responsibility is not accepted for errors made by others in scaling from this drawing. All construction information should be taken from figured dimensions.

The designer is to be immediately notified of any suspect omissions or discrepancies.

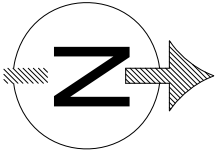

Existing Block Plan @ 1 : 500

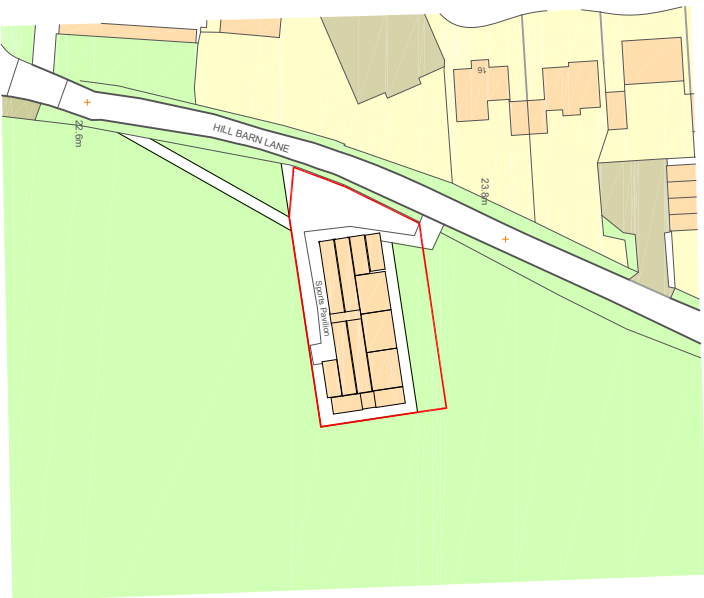

Mapping contents © Crown copyright and database rights 2025 Ordnance Survey 100035207

Existing Location Plan @ 1 : 1250



		F i n o l a B r a d y A r c h i t e c t u r a l S e r v i c e s TEL 07960 235756 www.fbarchitectural.co.uk	
Site Location :	Worthing United Youth FC, Hill Barn Lane, Worthing, BN14 9QE		
Project Name :	Replacement Club House		
Drawing Name :	Existing Location and Block Plans		
Drawing No:	FB24-0907 EX01B	Scales :	1 : 1250 , 1 : 500 @ A3
Date :	5th September 2025		

Rev. B	30.01.26	Red line of lease area further altered	FB
Rev. A	29.01.26	Red line relocated to encompass area of lease	FB