
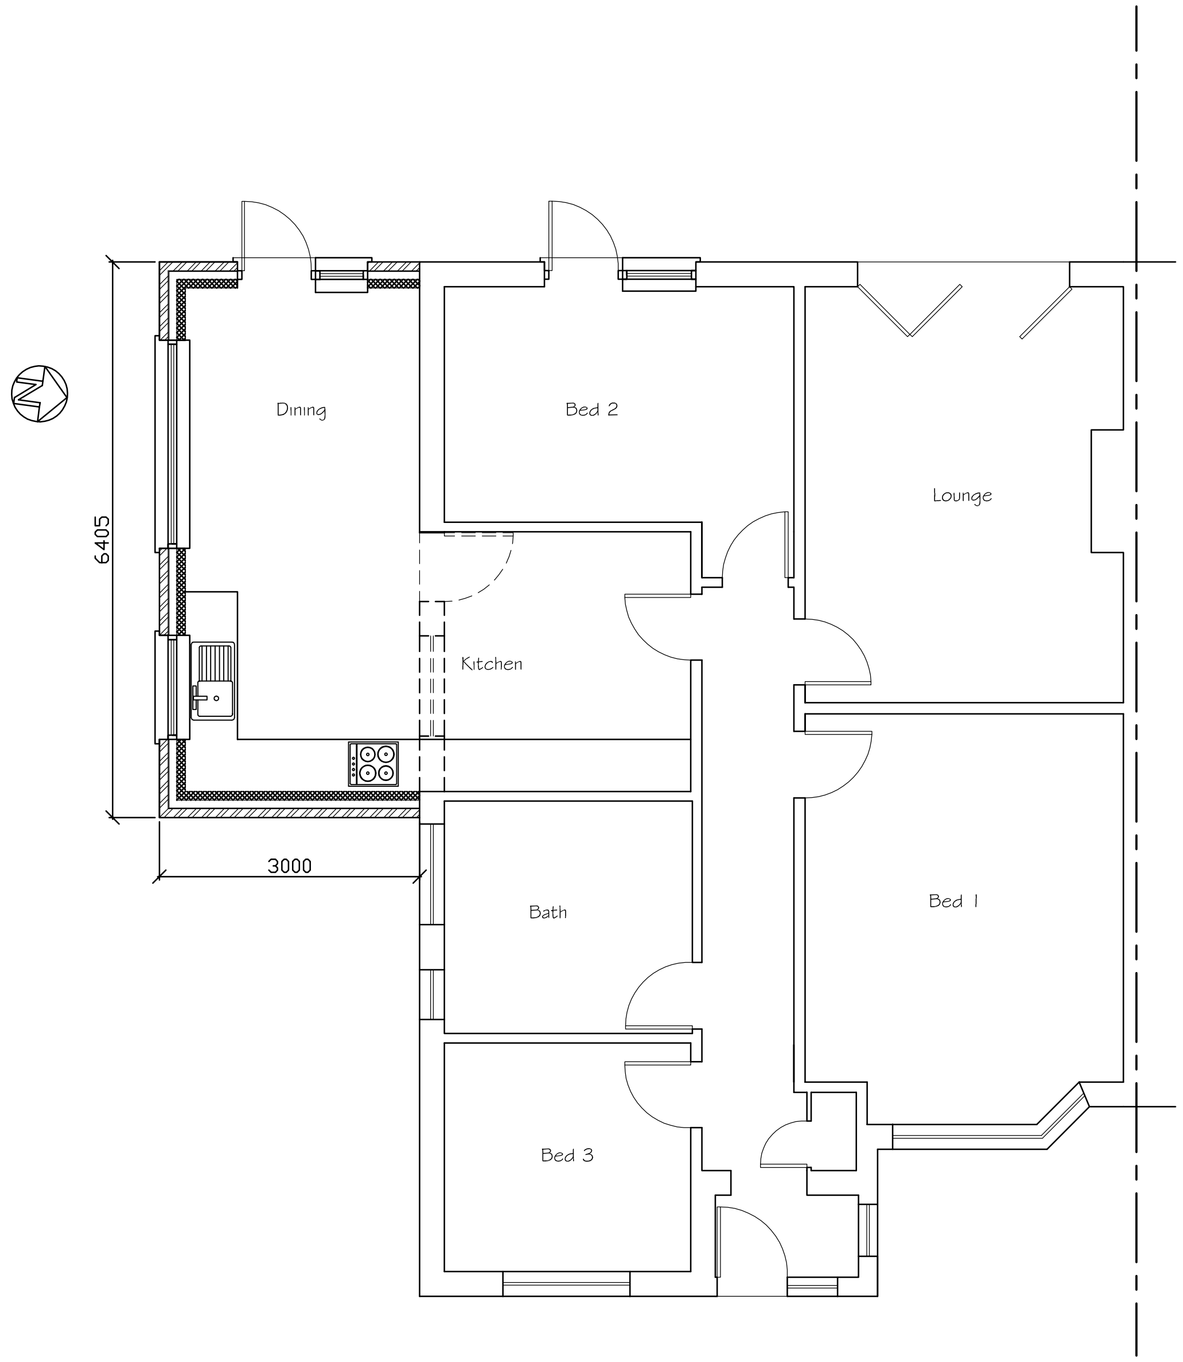



Existing Ground Floor Plan

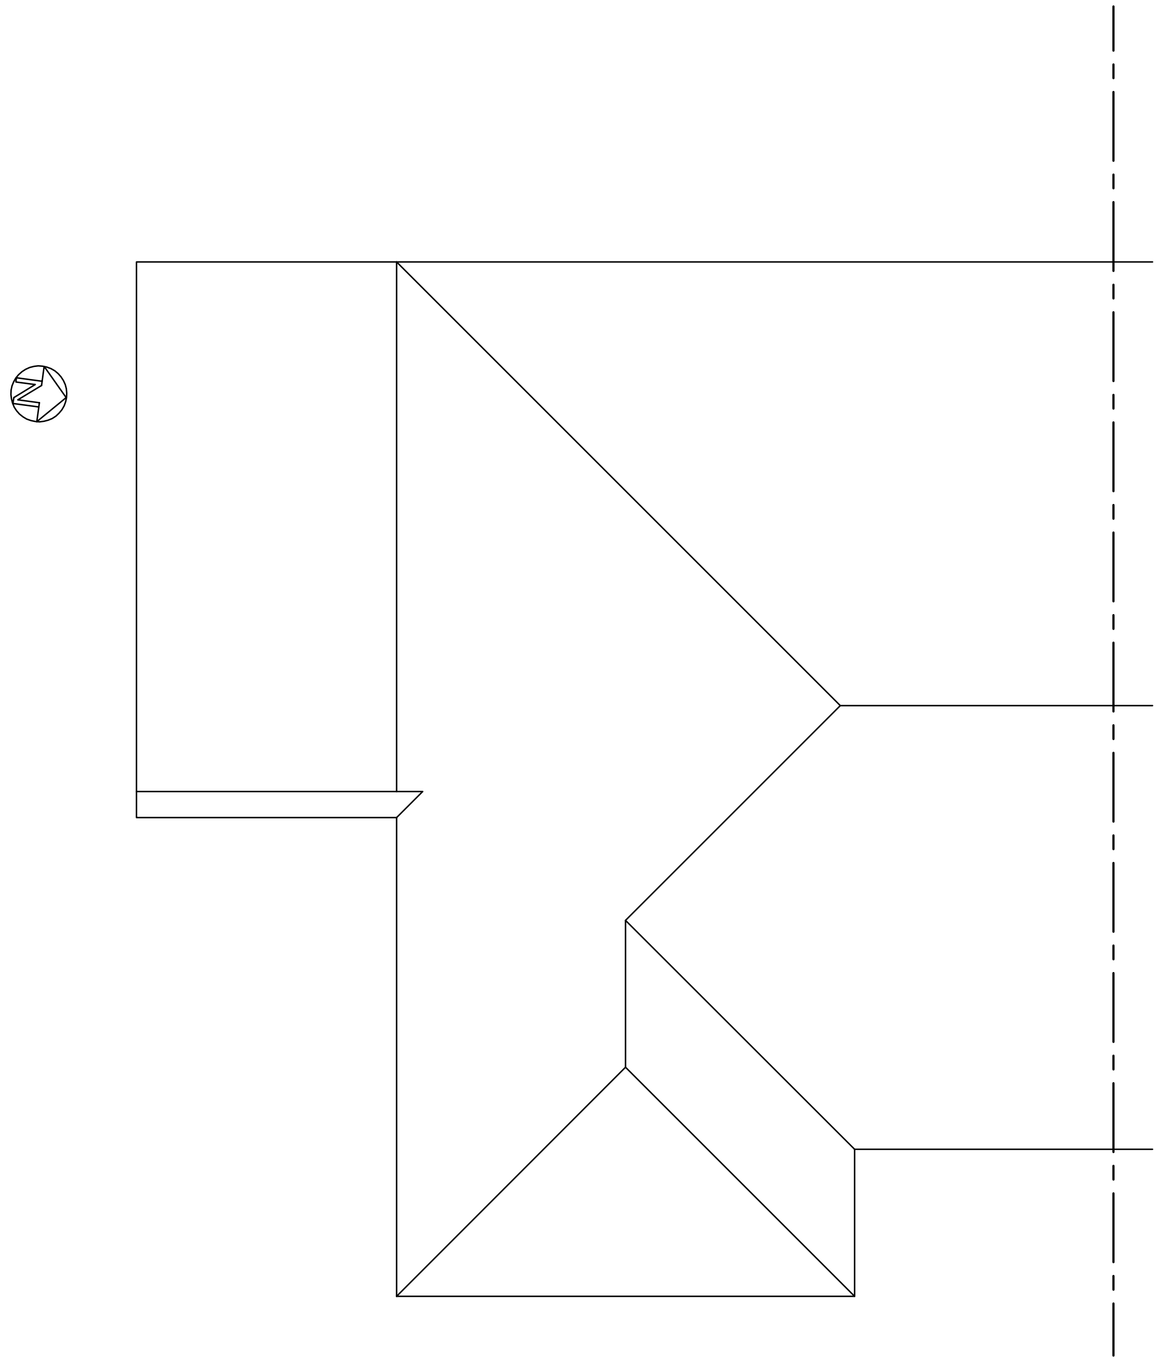

Proposed Roof Plan

0 0.5 1 2 3 4 5 6 7 8 9 10


SCALE 1:50

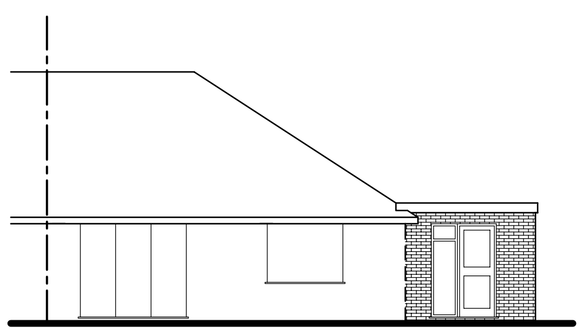

Proposed Rear (West) Elevation



Proposed Side (South) Elevation

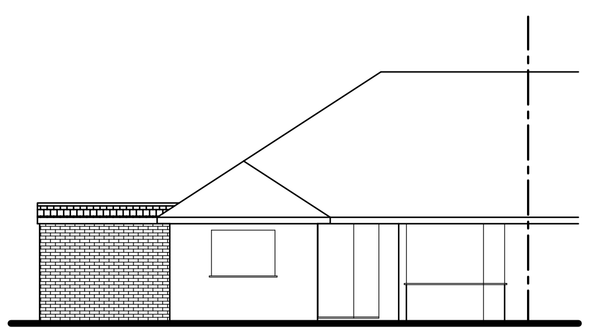

Proposed Front (East) Elevation

0 0.5 1 2 3 4 5 6 7 8 9 10

SCALE 1:100

Tony Rogers
Building Consultants
Address: 40 Dawn Crescent, Upper Beeding
West Sussex, BN44 3WH
Telephone: 01903 815225 Fax: 01903 815225

Rev.	Date:	Revision Description:
A	Sept 2025	Dummy pitch added to front elevation

Client: Mr R Mikurenda

Address: 20 Devonport Road
Worthing
West Sussex
BN11 2SN

Project: Proposed ground floor side extension

Scale: 1:50 1:100
Paper Size A1

Date: June 2025

Drawing No: 25/1606/02

Drawn By: AWR

Revision: A