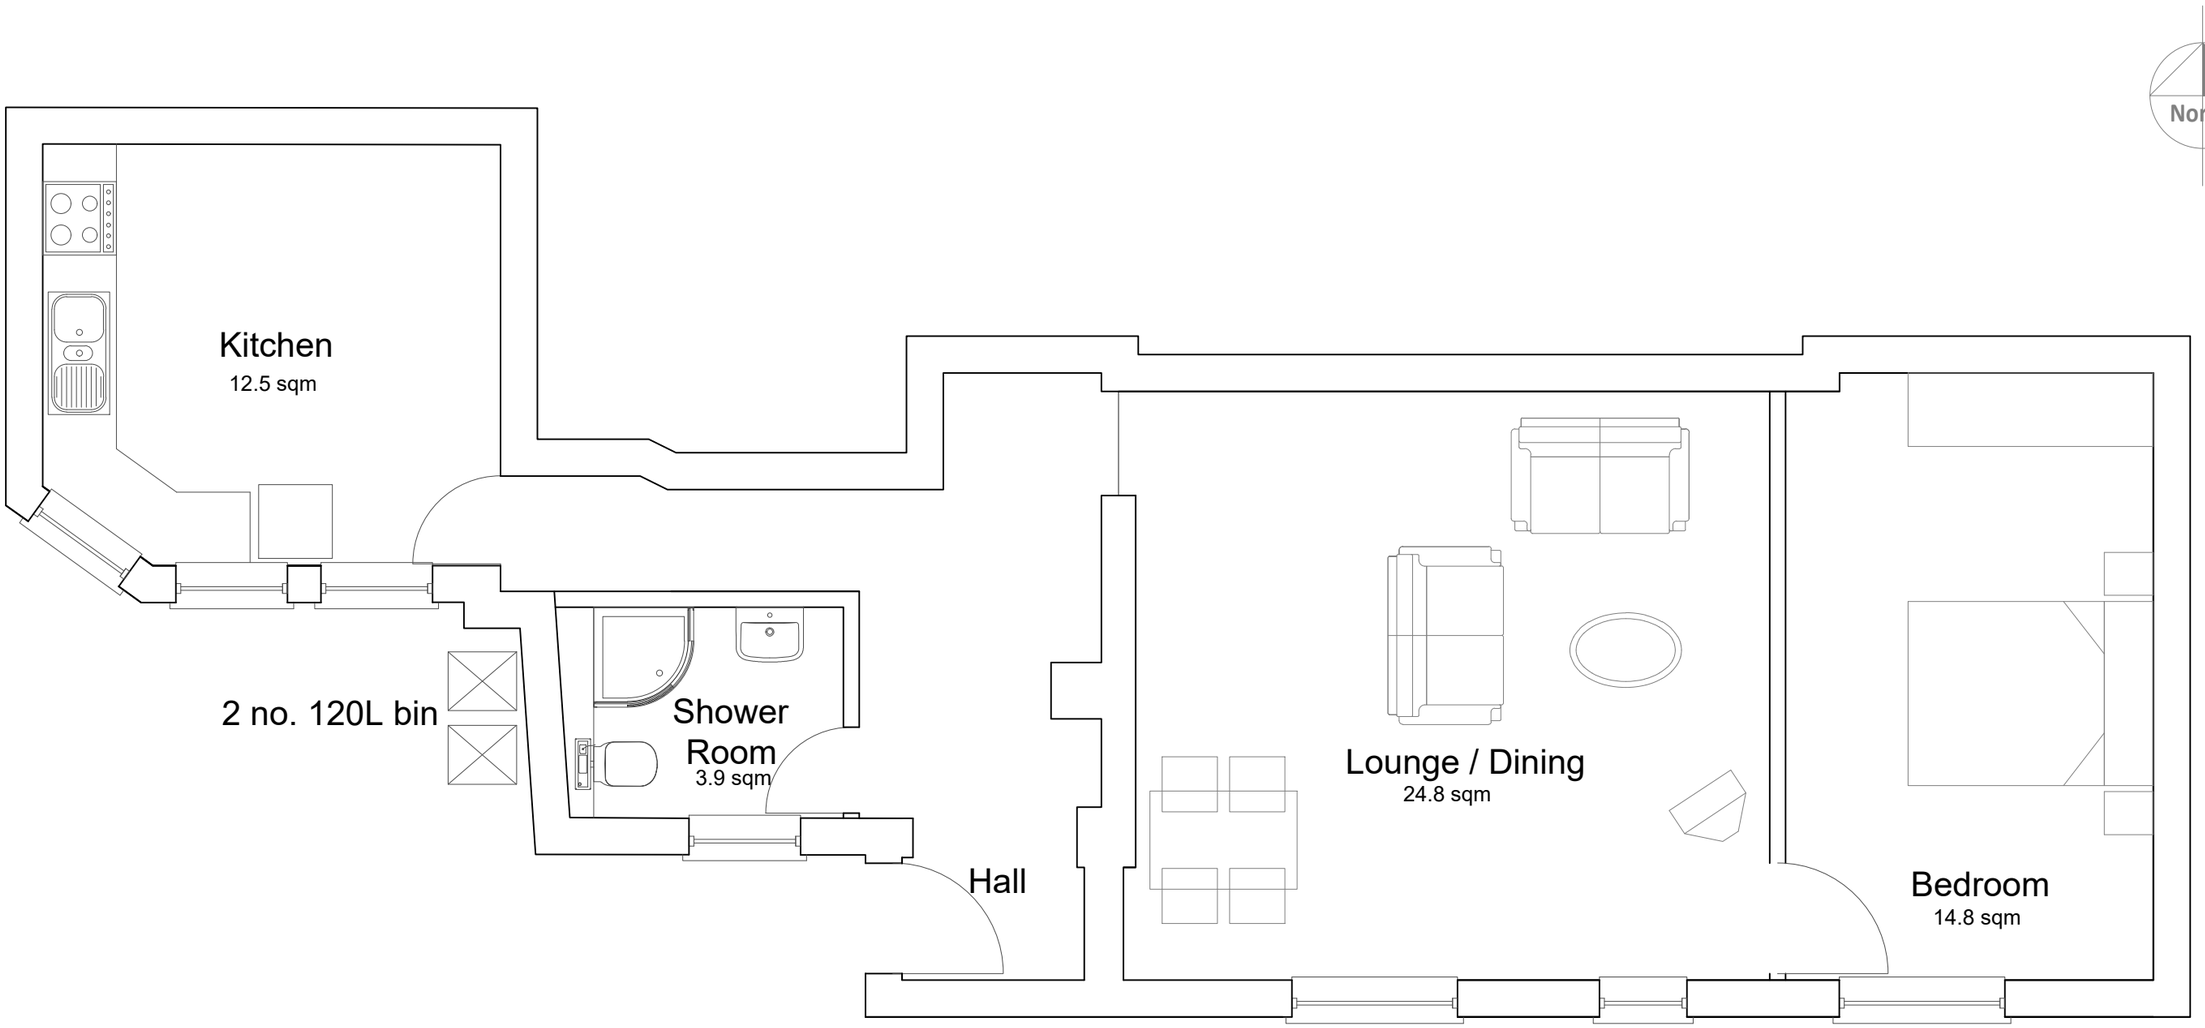

Proposed Lower Ground Floor Plan

0m 10m 20m 30m 40m 50m

PLANNING

REV	DATE	DESCRIPTION
B	23/09/21	Bins location adjusted
A	05/08/21	Amendments to suit full application requirements

ACCEL CONSULTING LTD
Construction Consultants
20 Southwick Street
Southwick
BN42 4TB
Tel. 01273 934 920

CLIENT: Gavin Chatfield

PROJECT: Proposed Lower Ground Floor Plan

DRAWING TITLE: 1 Riverside, Southwick, West Sussex, BN42 4AW

SCALE	DATE	REVISION
1:50@A3	27 May 2021	B

PROJECT No.	DRAWING No.	Approved By
1900	004	-