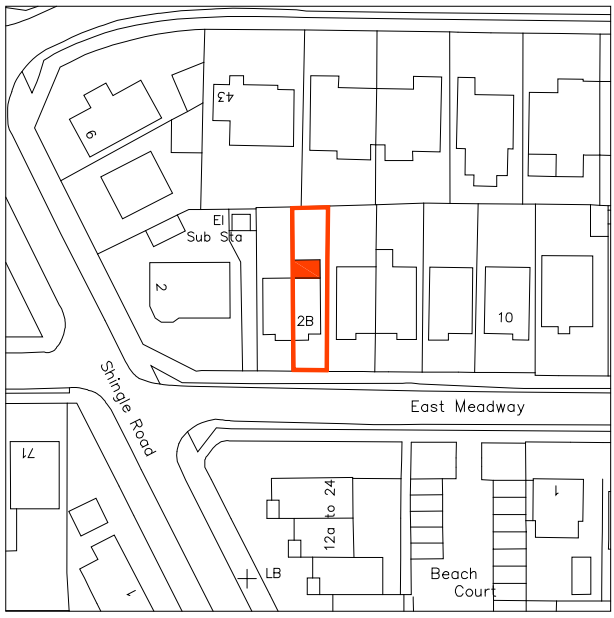

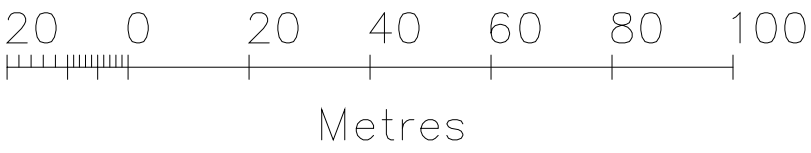

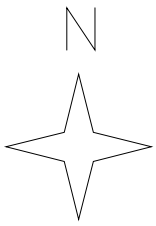

PROPOSED GARDEN EXTENSION TO
2B EAST MEADWAY, SHOREHAM BEACH,
SHOREHAM BY SEA, BN43 5RF.

PLANNING APPLICATION

LOCATION PLAN

RICHARD ROBINSON RIBA
RR ARCHITECTS, 3 PACIFIC COURT, RIVERSIDE
SHOREHAM BY SEA BN43 5RW
01273 452 634 07860 632 542
E-MAIL richard@rr-architects.co.uk

DRAWING NO. 01

SCALE 1:1250

DRAWN BY RR 05-04-2016

NORTH

