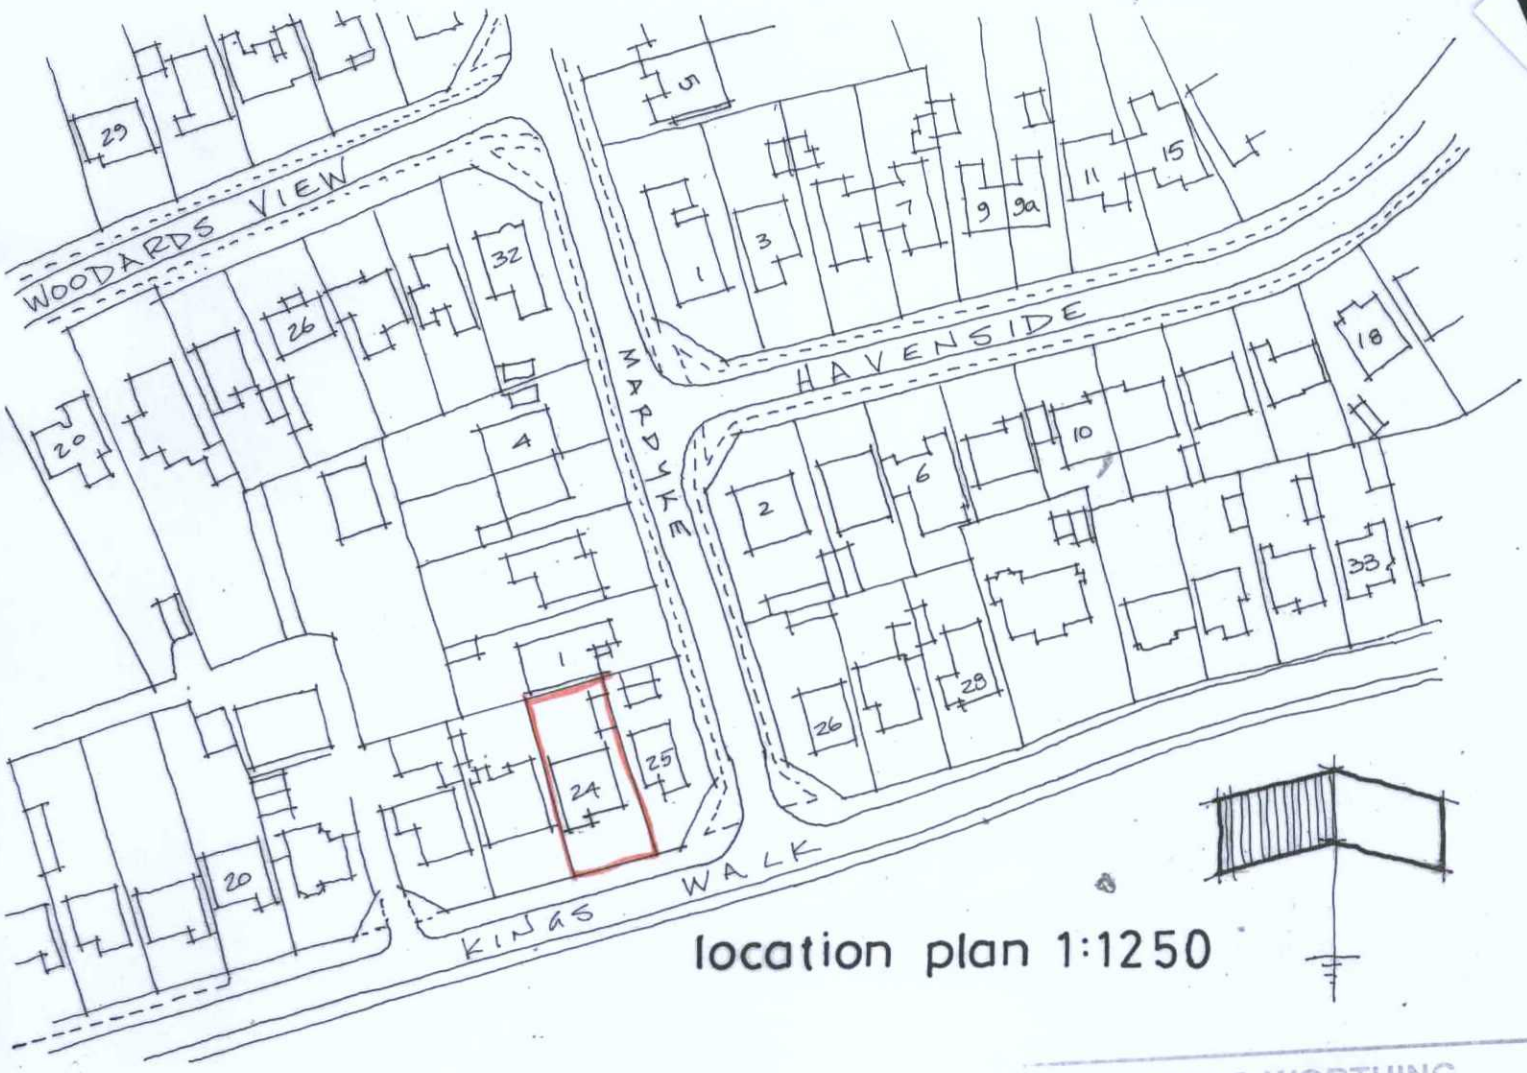

location plan 1:1250

ADUR & WORTHING
PLANNING SERVICES
PLAN AWDM/0883/15
DATE VALID 11 JUN 2015

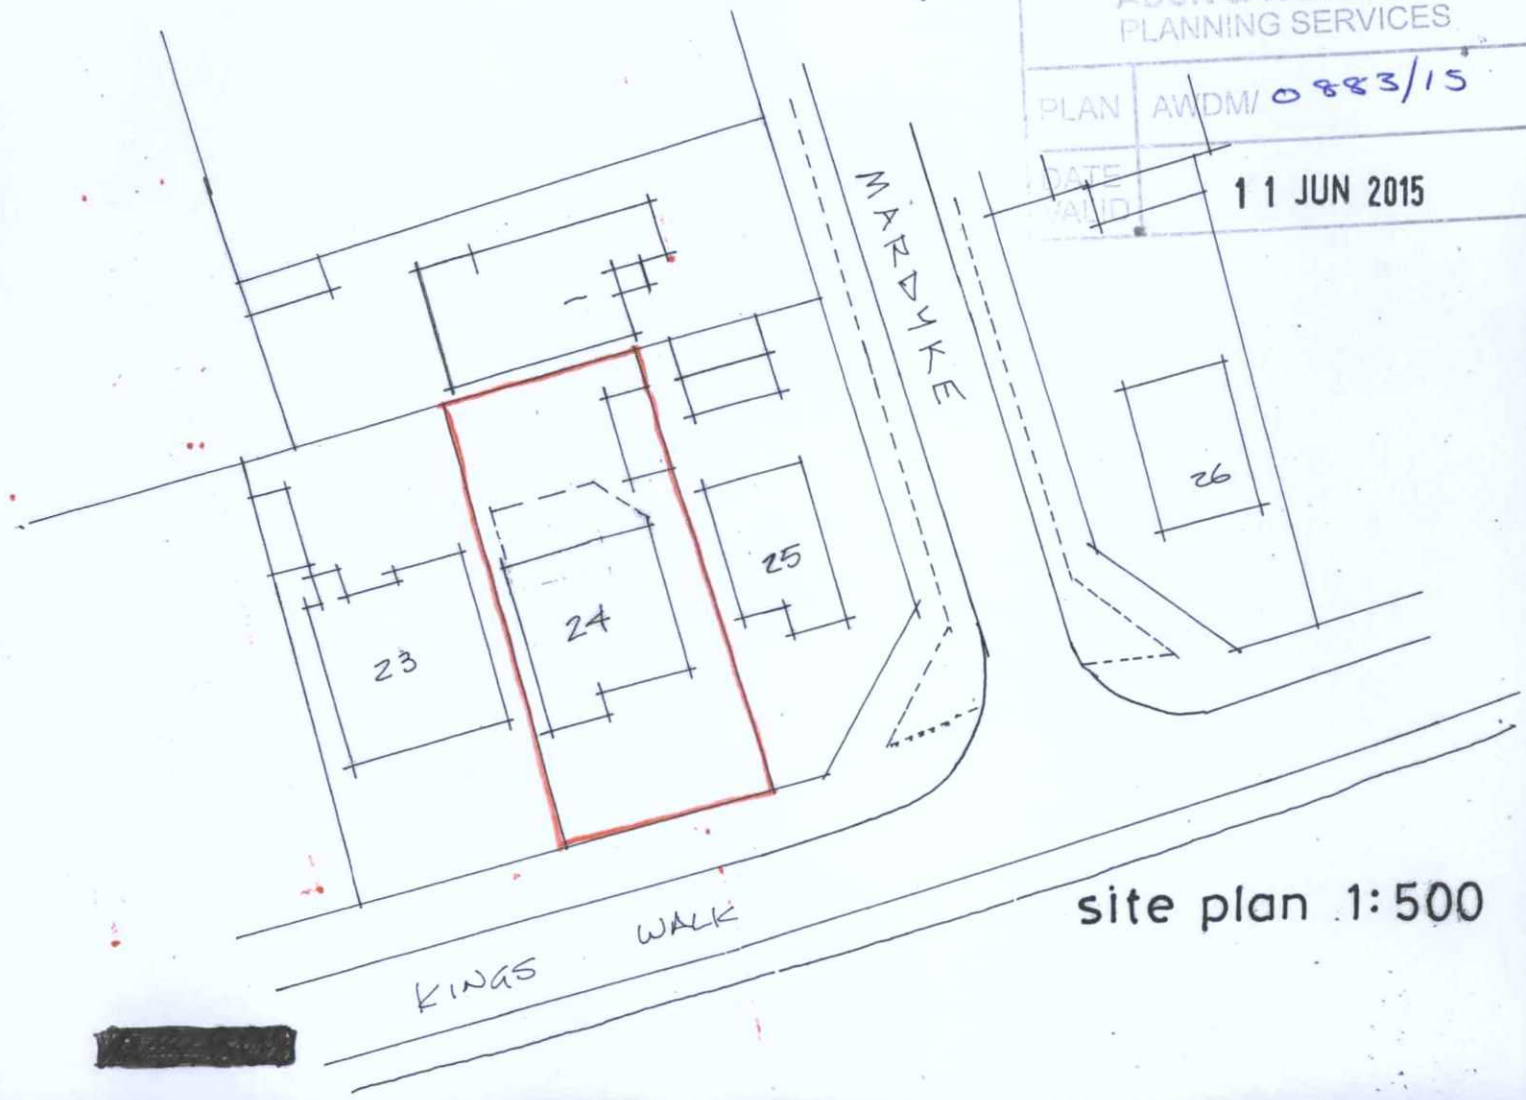

site plan 1:500

[redacted]