

Proposed Side (East) Elevation (Scale 1:100)



Proposed Rear (North) Elevation (Scale 1:100)

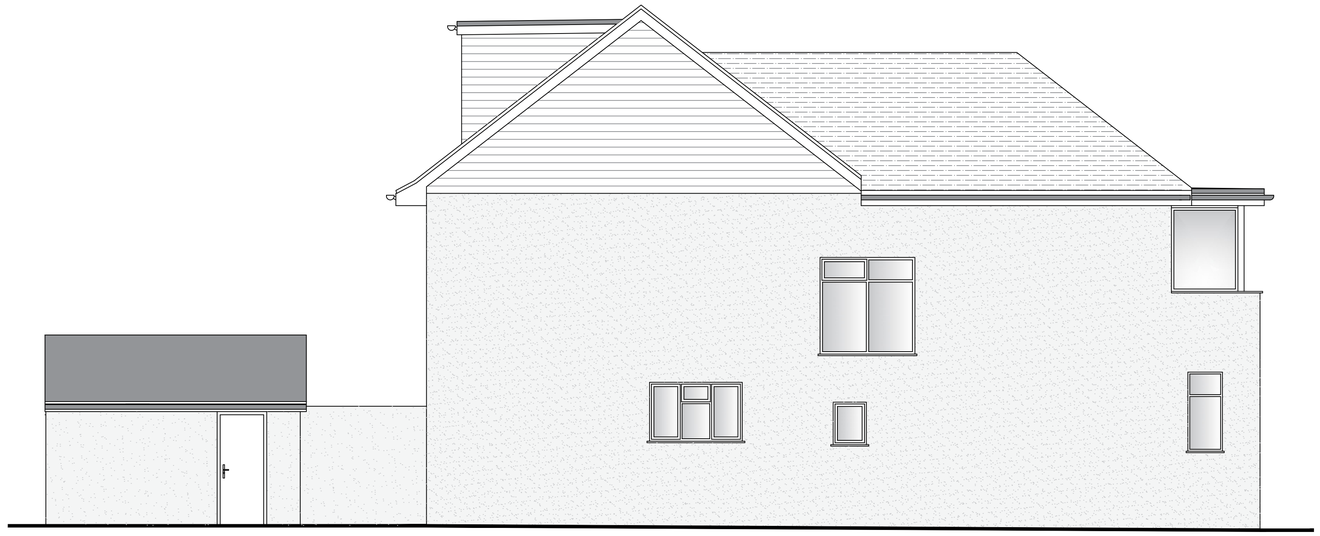

Proposed Side (West) Elevation (Scale 1:100)



Proposed Front (South) Elevation (Scale 1:100)

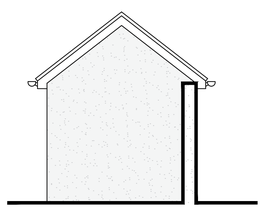

Proposed Front (South) Elevation of Garage (Scale 1:100)

Scale Bar (1:50)

0m 5m

D	Apr 2025	Dorma, front glazing amended
C	Apr 2025	Front glazing and dorma amended
B	Mar 2025	Bay windows added back
A	Feb 2025	New porch added, change to garage roof, annotation corrected and project description amended

revisions

DOWNSVIEW ASSOCIATES
Chartered Surveyors

Little Acorns, Hampers Lane, Storrington, West Sussex, RH20 3HZ
Tel: 01903 740407 Mob: 7525 844865
Email: info@downsview-surveyors.co.uk

RICS

address
319 Brighton Road
Worthing
West Sussex

project
Proposed raising of hips to gable, loft conversion, new garage roof, new porch and internal remodelling

title
Proposed elevations

scale	date	revision
As noted @ A1	Jan 2025	D

drawing number
2024.445.02