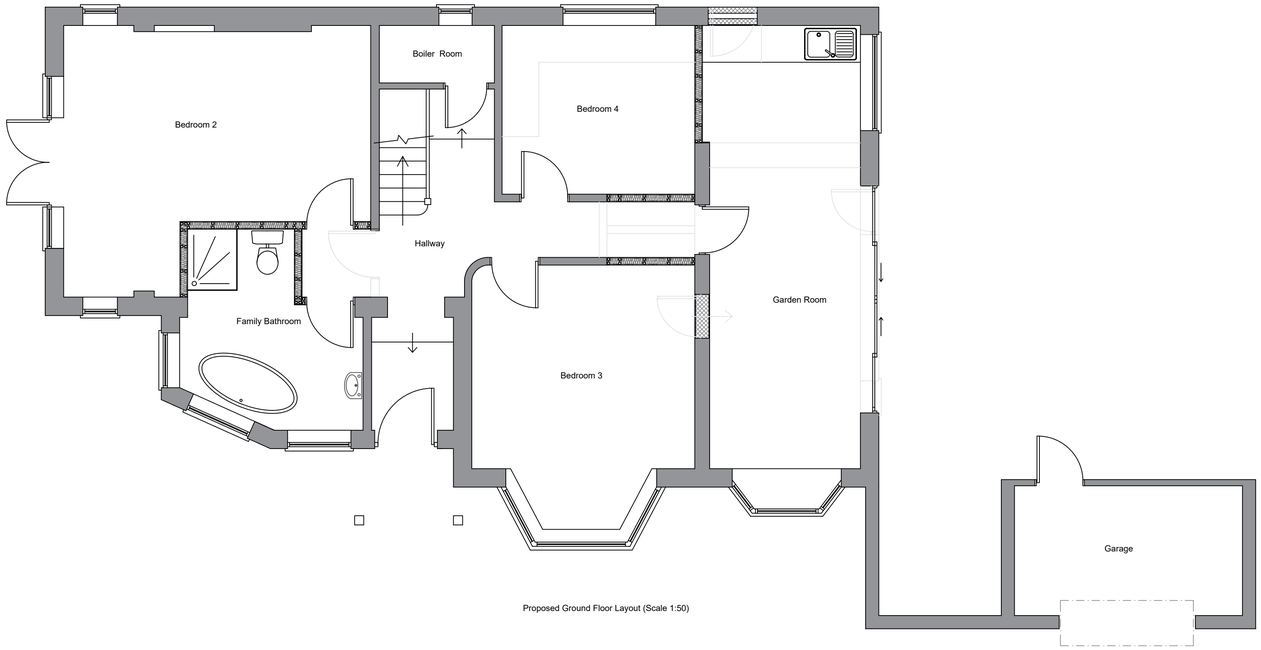


Proposed Ground Floor Layout (Scale 1:50)

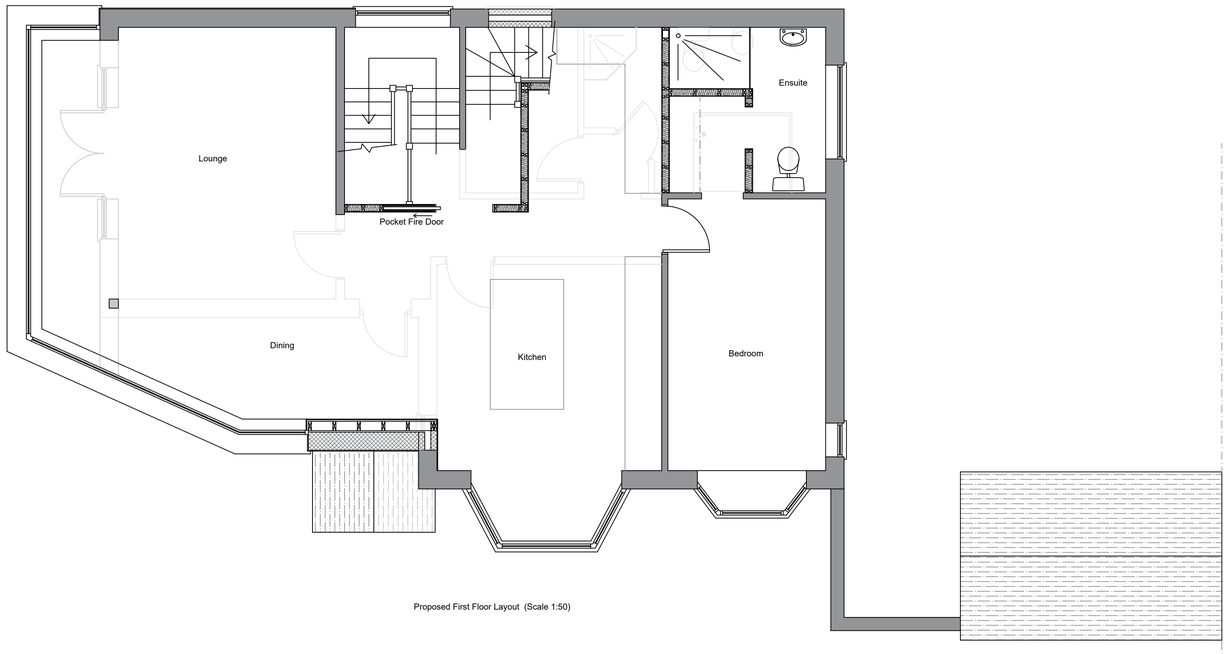


Proposed First Floor Layout (Scale 1:50)

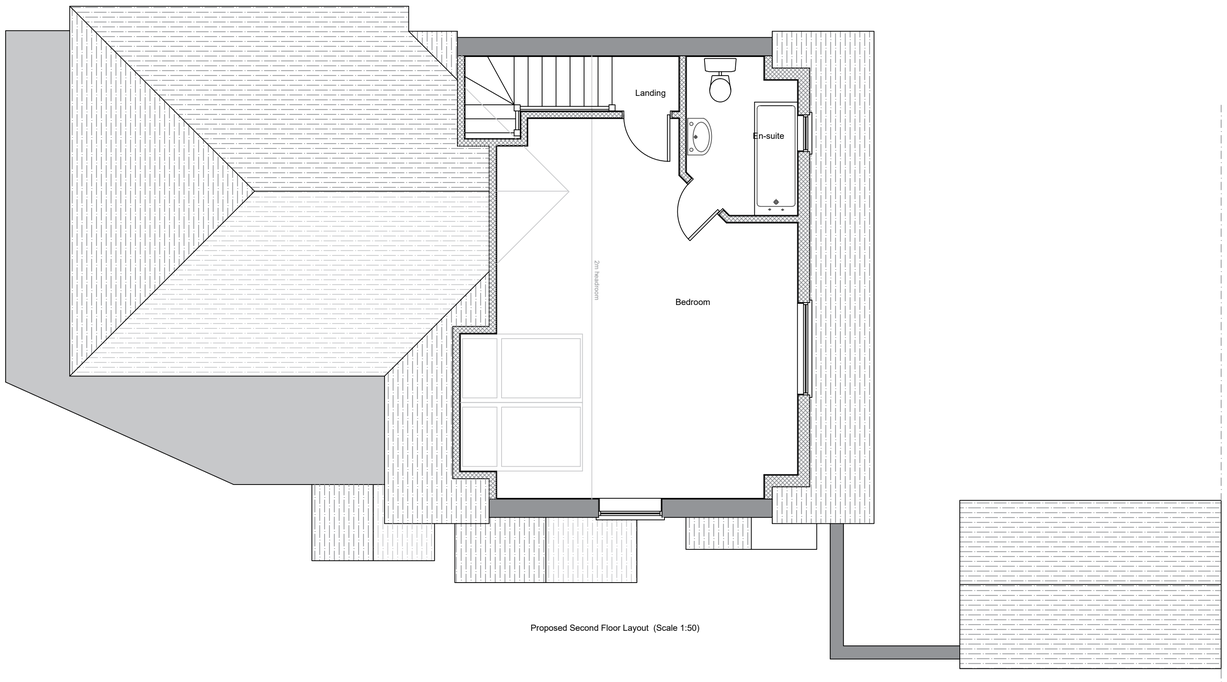


Proposed Second Floor Layout (Scale 1:50)

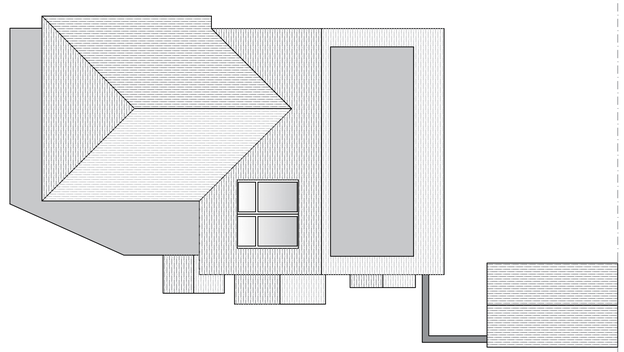

Proposed Roof Plan (Scale 1:100)

Scale Bar (1:50)

0m 5m

| | | |
|---|---|---|
| E | Apr 2025 | Dorma, front glazing amended |
| D | Apr 2025 | Planning changes |
| C | Apr 2025 | Glazing changed |
| B | Mar 2025 | Bay windows added back |
| A | Feb 2025 | New Porch added, change to garage roof, annotation corrected and project description amended |

revisions

DOWNSVIEW
ASSOCIATES
Chartered Surveyors

Little Acorns, Hampers Lane, Storrington, West Sussex, RH20 3HZ
Tel: 01903 746387 Mob: 7525 845865
Email: info@downsview-surveyors.co.uk

RICS

address

319 Brighton Road
Worthing
West Sussex

project

Proposed raising of hips to gable, loft conversion, new garage roof, new porch and internal remodelling

title

Proposed Layouts

| scale: | date: | revision: |
|---|---|---|
| As noted @ A1 | April 2025 | E |

drawing number

2024.445.03