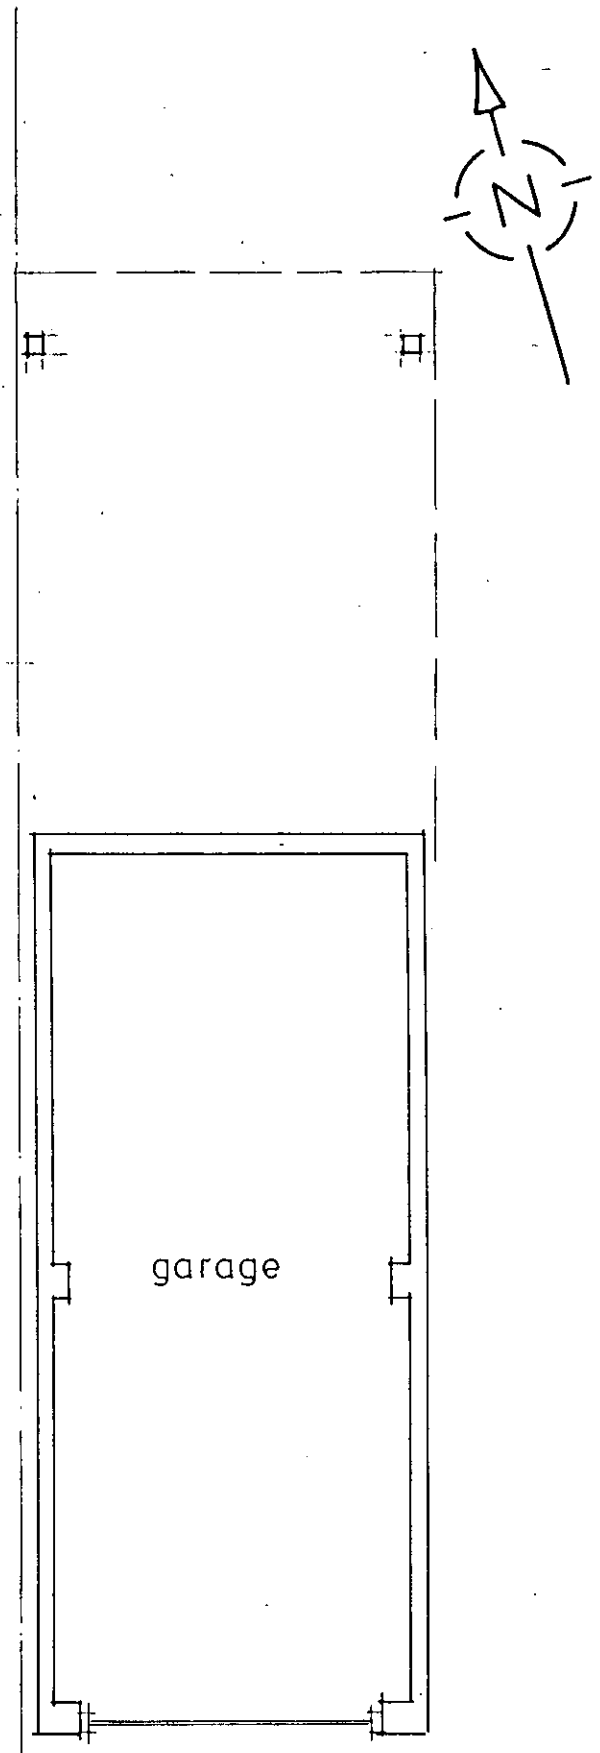

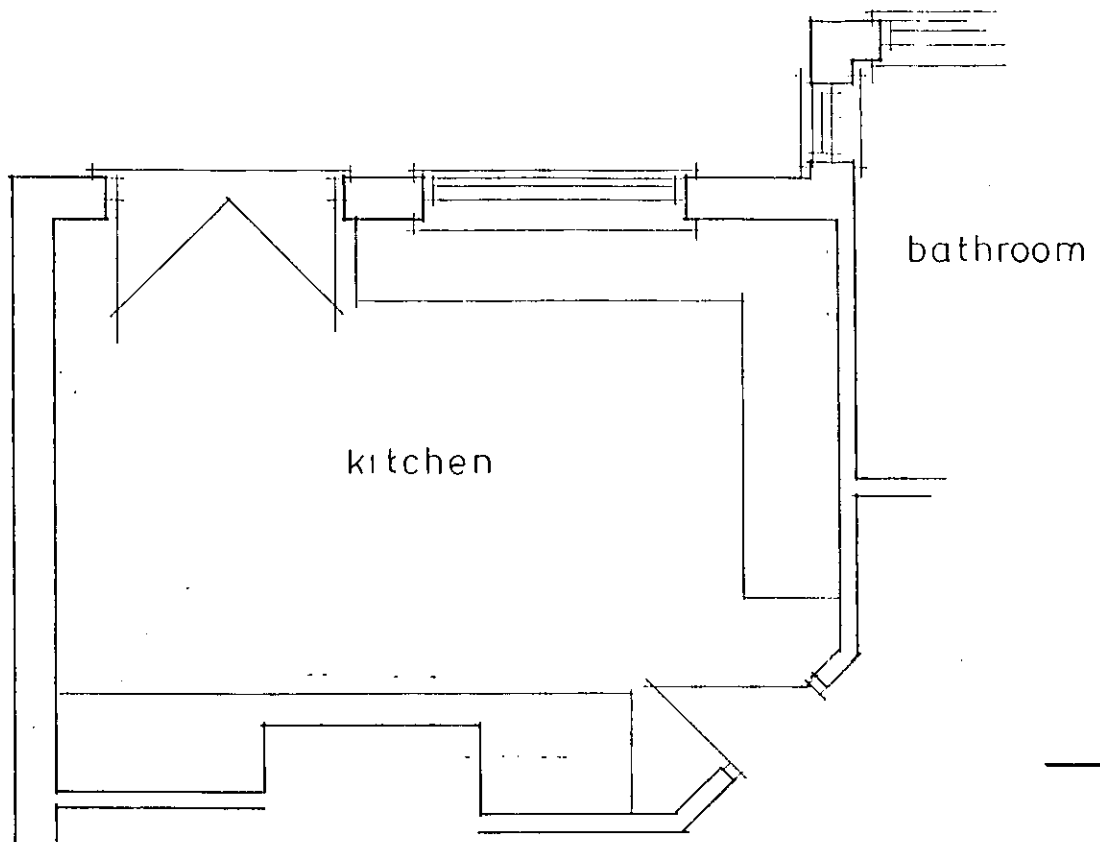

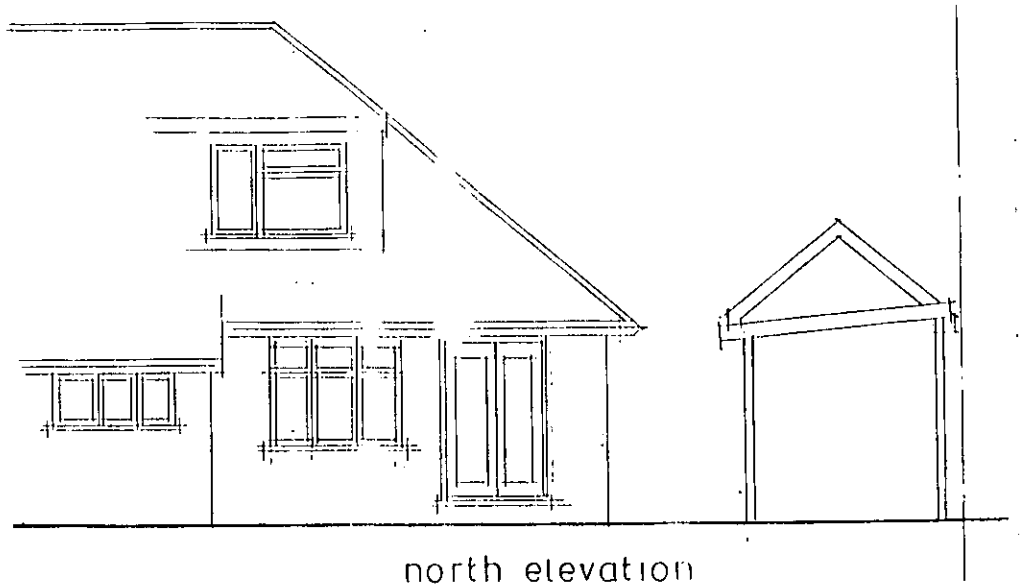

north elevation

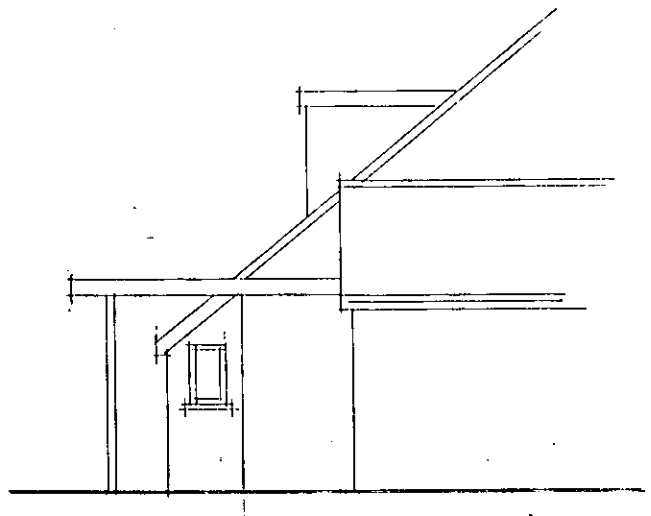

west elevation

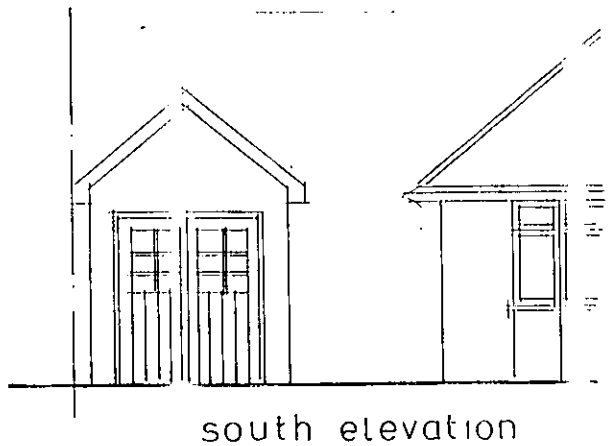

south elevation

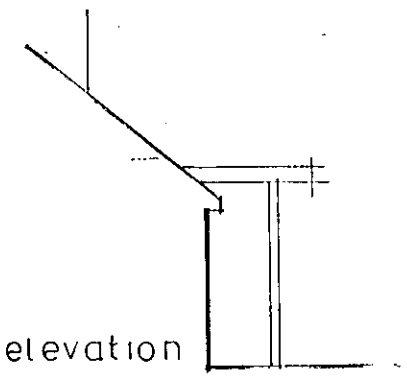

east elevation

1:100 Scale bar 1:50

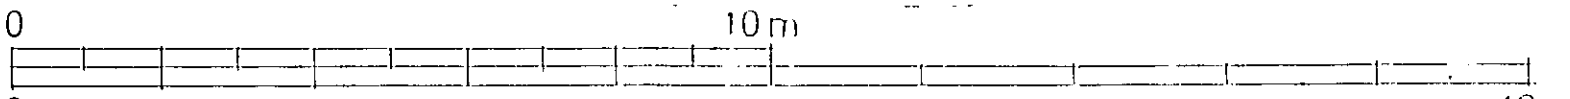

ADUR & WORTHING PLANNING SERVICES	
PLAN	AWDM/ 0015/14
DATE VALID	08 JAN 2014

Existing Layout
93 Penhill Road
Lancing
Scale 1:50 1:100
Dmg no 467/02