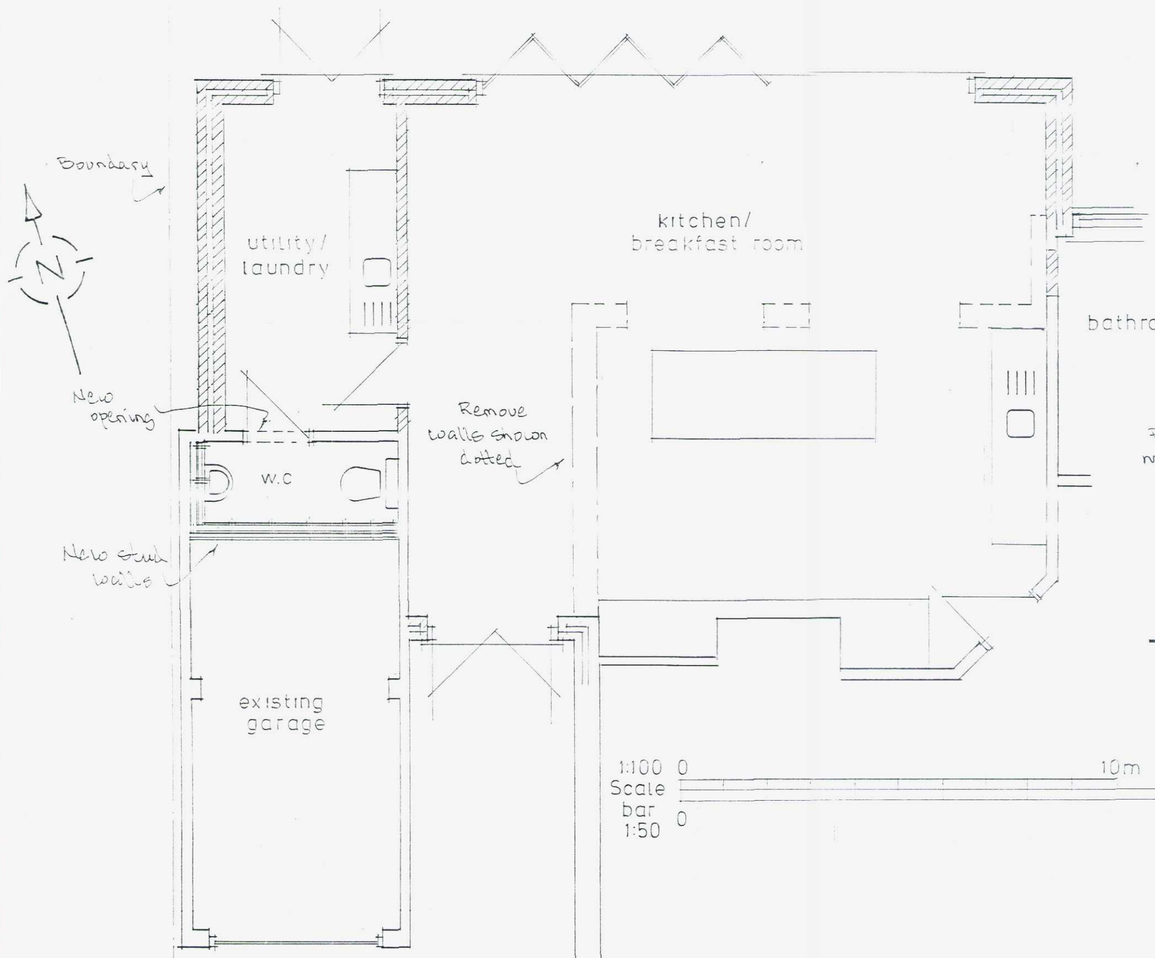



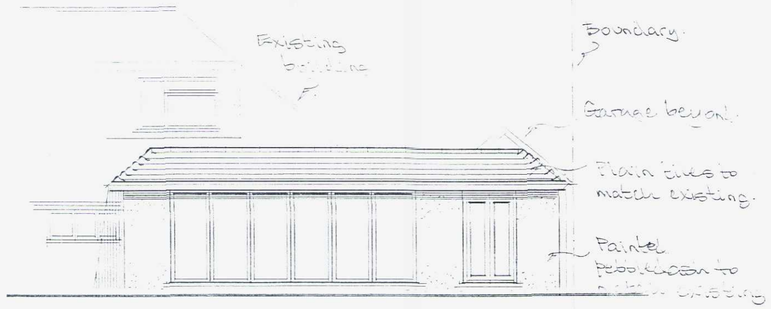

north elevation

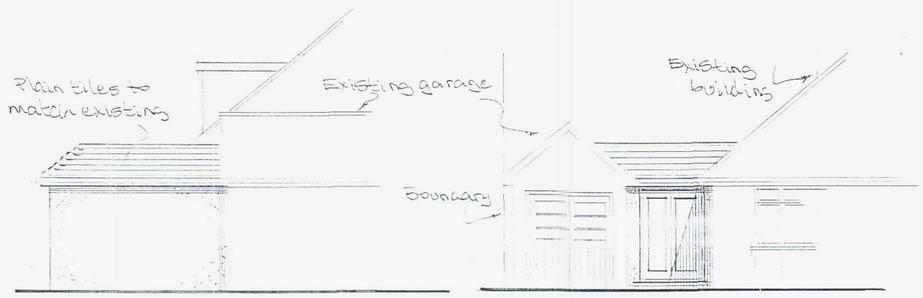

west elevation

south elevation

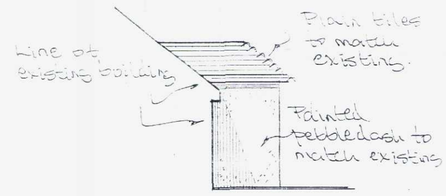

east elevation

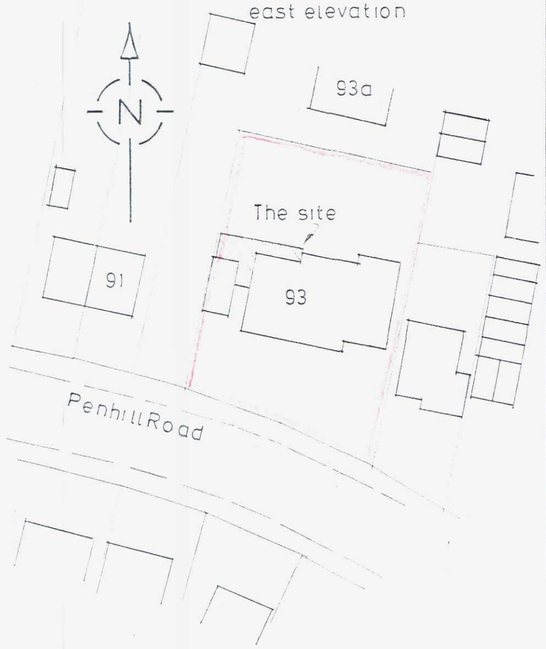

Block Plan 1:500

NOTES

ADUR & WORTHING PLANNING SERVICES
PLAN AWDM/0015/14
DATE VALID

Date	Revisions

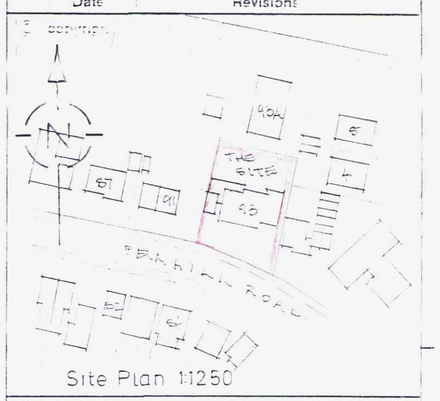

Site Plan 1:1250

Client
Mr& Mrs P.Stakim

Job Title
Proposed Extension

Drawing Title
93 Penhill Road
Lancing

Scale 1:50 1:100

Date Drawn by

Drg No. 467/01

Rev.