ADUR DISTRICT COUNCIL

Town and Country Planning Act 1990
Householder Planning Application

Use this form to apply for planning permission to extend or alter your house or flat, to build a garage or other structure on your property or to create access for a vehicle onto a classified road (please read note 9).

Please read the notes before you *fill in* this form.

1 Please give the address of the property to be altered or extended

1 Whitestyles Road
Sompting

ADUR DISTRICT COUNCIL
PLANNING DIVISION
PLAN No. ADC/0666/07
DATE RECEIVED 30 OCT 2007

2 Type of property

Semi-detached House

3 Please describe the development you are applying for.

Proposed single storey, pitched roofed, side extension

4 Applicant (in block capitals)

Name
Mr
Skinner

Address
1 Whitestyles Road
sompting
BN15 0BU

Telephone

Fax

Email

Agent (if any)

Full Name
Alan Luke

Address
8 Eighth Avenue
Lancing
West Sussex
BN15 9XD

Telephone
01903 763489

Fax

Email
alan.luke@btinternet.com

5 Please enclose four copies of this form and four sets of plans.
Please number your plans and write the numbers and scales against the titles here.

	Plan Number	Scale
Location Plan	W003	1/1250
Block Plan	W003	1/500
Floor Plan	W002	1/100
Elevations	W002 ~ W001	1/100
Other		

6 Will the development involve cutting down any trees? No
If "Yes", please show these clearly on the block plan.

7 Will the development (including any new or altered access) affect a public footpath or any other public right of way? No

8 Does this application require a fee? Yes
(See note 3)

If "No", please choose the option that applies
(See note 3)

If "Yes", please state the fee enclosed £ 135.00
(See note 4)

Signature: [redacted] **Date:** 24.10.07.

Please print your name: ALAN LUKE.

Certificate under Article 7 of the Town and Country Planning (General Development Procedure) Order 1995

If anyone else owns the land or part of it, you must fill in Certificate B, which you can get from the Planning Section. You must also tell the owner of the land about this application by serving a notice on them. If you own all of the land, you must fill in Certificate A below.

Certificate A

I confirm that:


- Nobody except the applicant was an owner of any part of the land involved at the beginning of the period of 21 days before the date of this application; and

- none of the land this application relates to is an agricultural holding or part of an agricultural holding.

Signature: [redacted] **Date:** 24.10.07.

Please print your name: ALAN LUKE.

drg. No.W003

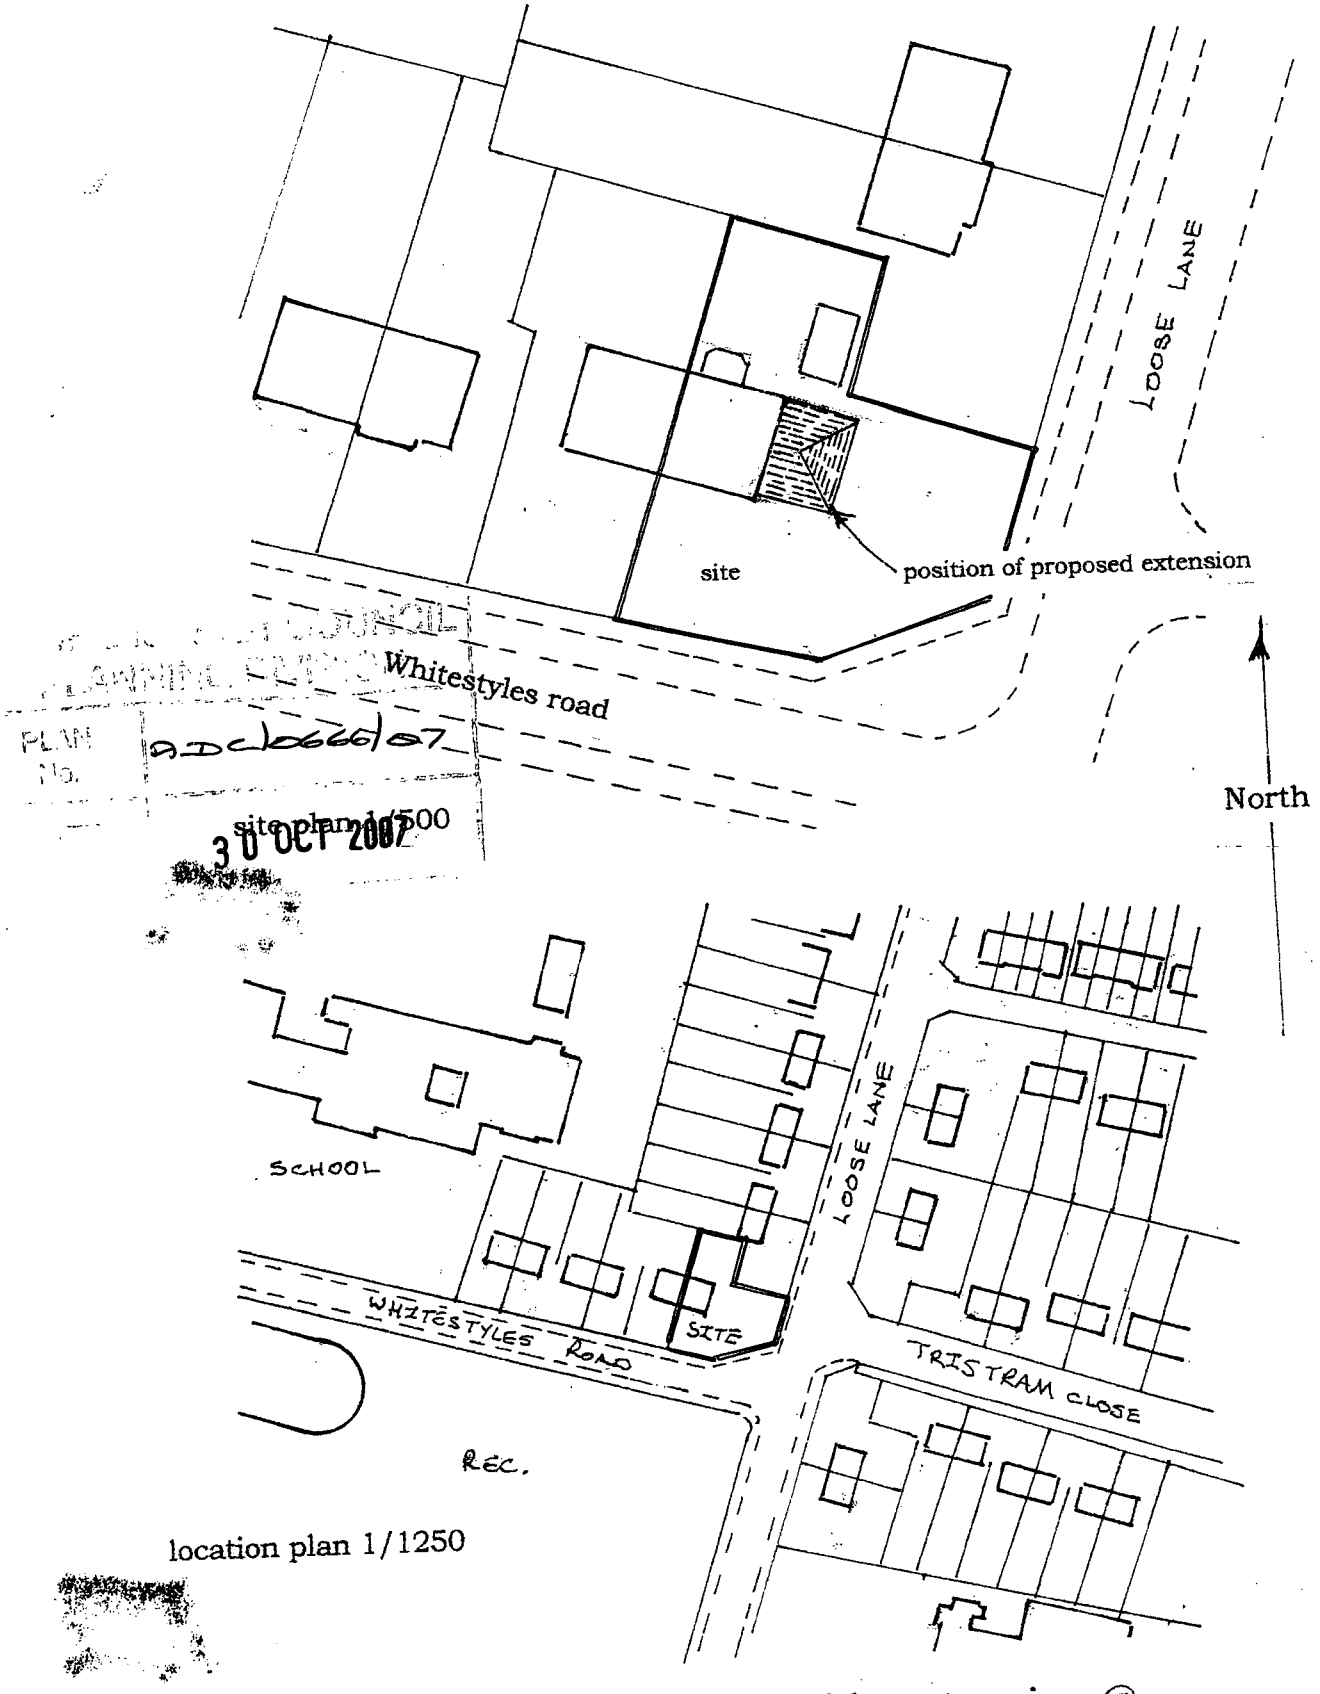


PLAN No. 9DC066607
30 OCT 2007

Proposed single story pitched roofed side extension @ 1 Whitestyles Road, Sompting.

Proposed single story pitched roofed side extension @ 1 Whitestyles Road, Sompting.


PLANNING DIVISION
PLAN No. A&C/0666/07
DATE 30 OCT 2007

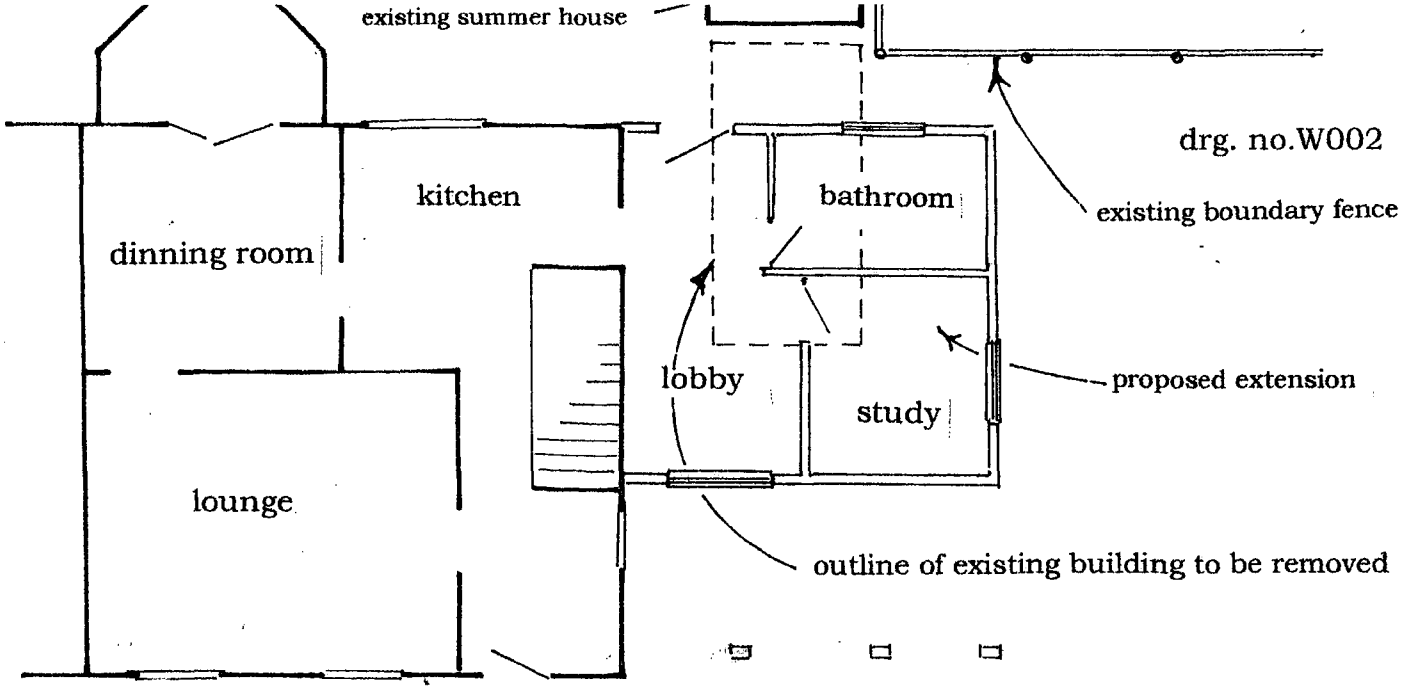

proposed ground floor plan

proposed Western elevation


materials to match existing

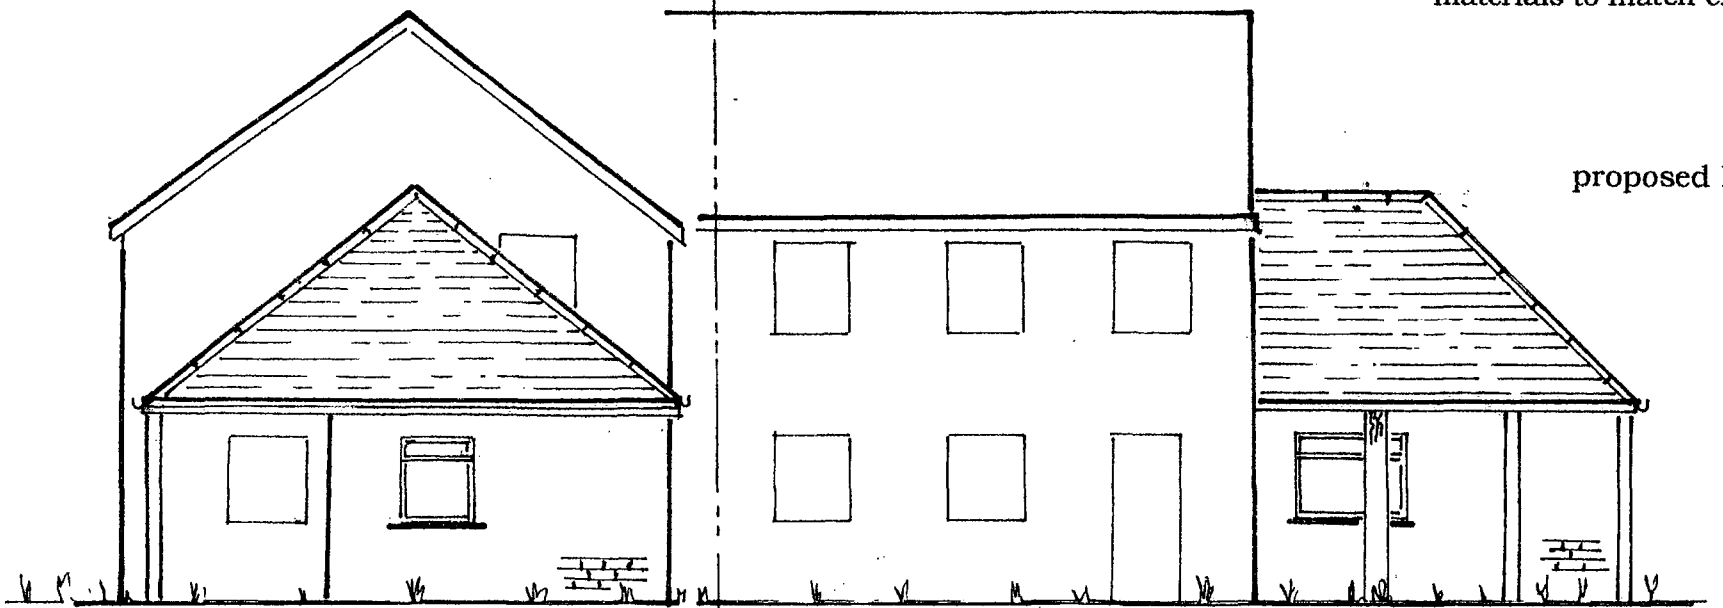

proposed Northern elevation


scale 1/100

drg. no.W001

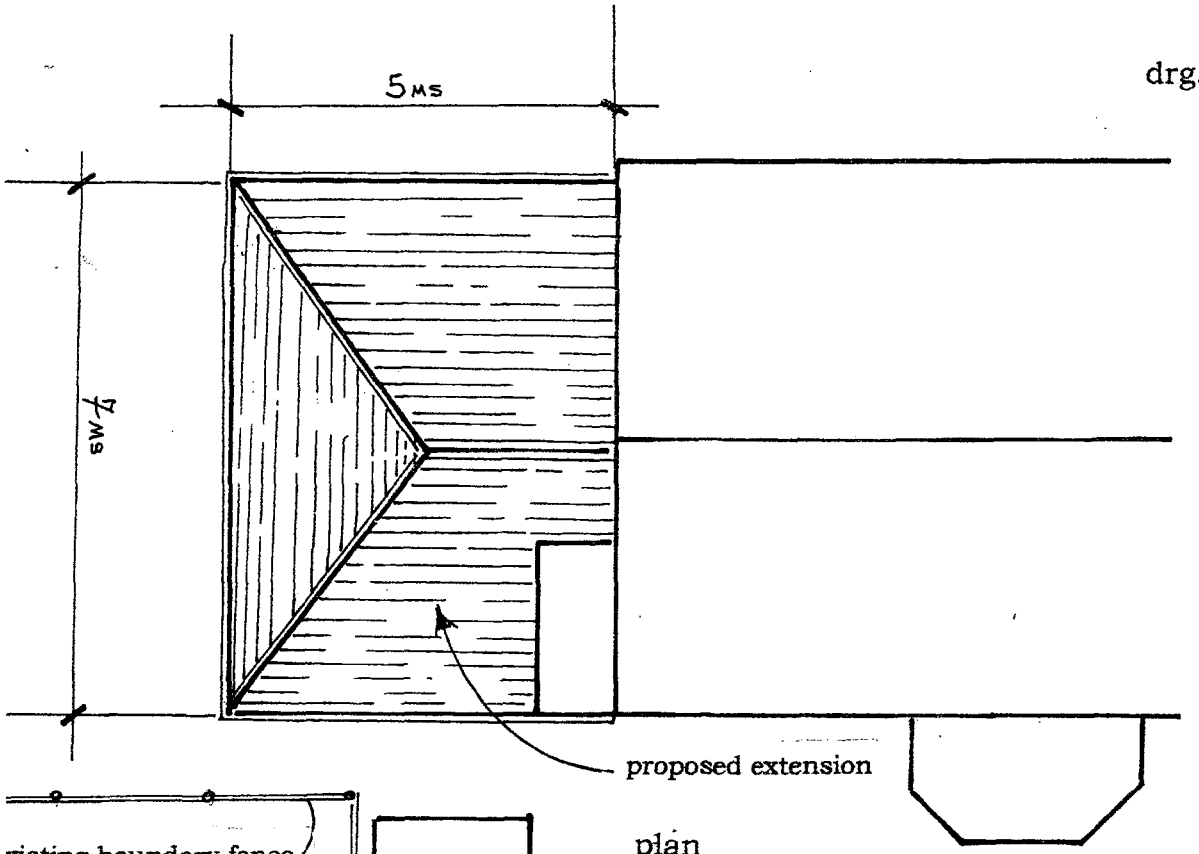

DUR DISTRICT COUNCIL
PLANNING DIVISION
PLAN No. no/0666/07
DATE RECEIVED 30 OCT 2007

aterials to match existing

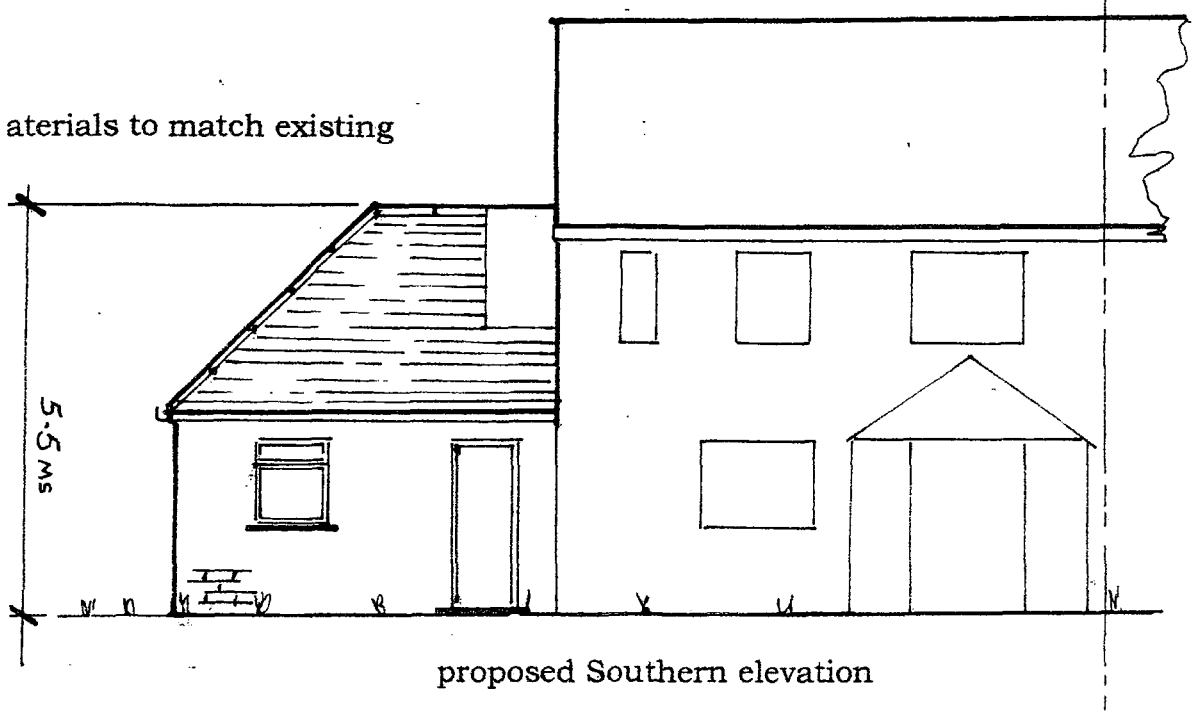

proposed Southern elevation

scale 1/100

Proposed single story pitched roofed side extension @ 1 Whitestyles Road, Sompting.