ADUR DISTRICT COUNCIL

WEST SUSSEX

TOWN AND COUNTRY PLANNING ACT, 1990
TOWN & COUNTRY PLANNING (TREE PRESERVATION ORDER)
and (TREES IN CONSERVATION AREAS) REGULATIONS

FOR OFFICIAL USE ONLY	
Appl. No	ADC/067267 T/F
Date Received	07 NOV 2007

APPLICATION TO CARRY OUT WORK TO TREES

subject to a Tree Preservation Order/including trees in a Conservation Area (not subject to a Tree Preservation Order)

copies of this form together with 4 copies of a site plan accurately identifying the trees affected by this application should e completed and returned to the Planning Officer. You are advised to read the notes for guidance (overleaf) before completing ne form..

ll measurements are to be given in metric (89/617 EEC Directive)

Applicant (In BLOCK CAPITALS)	Agent (if uld be sent CK CAPITALS)
ame MR WILLIAM	Name The Complete Garden Service Erringham Farm
ddress 21 MIDDLE STREET	Address Mill Hill Shoreham
SHOREHAM, WEST SUSSEX BN43 5DP	West Sussex BN43 5FA
el. No. [redacted]	Tel. No. 07860 846480

Full address or location of the land to which this application relates

AS ABOVE

Particulars of applicants interests in the land on which the trees are growing:

OWNER

Title of the Tree Preservation Order, Planning Permission or Conservation Area.

IE TREE PRESERVATION ORDER No. 162/2/70/JU 1970 ?

ANNING PERMISSION REFERENCE

IE CONSERVATION AREA

Description of trees: (Give particulars of each tree, group of trees or woodlands together with the number of trees involved so that those involved can be easily identified.)

EAST AND SOUTH BOUNDARY OF GDN

Extent and type of operation (give details of the works for which permission is required):

(1) FELL DANGEROUS ELDER BERRY

(2) POLLARDING

(3) REMOVE LIMBS STRIKING BUILDING

(SEE ENCLOSED QUOTATION)

P.T.O.

C.P. 13

7. If applicable, state how the selective works are marked for identification purposes:

N/A

8. For what reason is the application made?

(1) TREES STUNTING BUILDINGS

(2) HEALTH + SAFETY

9. Have you/the applicant any proposals for replanting? If so, give details:

(See Note (d))

N/A

I/We apply for permission to carry out works to the trees described in this application and indicated on the attached plans.
(*Delete where not applicable)

Dated 31/10/07 Signed [redacted] Agent:

NOTES

a) **In all cases,** plans should be submitted with this application in order that the trees in question can be accurately identified. (4 copies are required). The plans should also clearly indicate the site to which the application relates edged in red.


b) Where selective felling is to be carried out or isolated or hedgerow trees are to be felled, the trees to be felled should be accurately marked on a plan to a scale not less than1:2500.

c) When a wood or portion of wood is to be clear felled, a plan to a scale of 1:10000 metric showing the boundary of the area to be felled and the acreage involved is required.

d) In most cases where felling is proposed a certain amount of **replanting** is likely to be a requirement of any consent which may be granted.

e) Any additional information in support of your proposal may be included in a letter accompanying the application, if you so wish.

f) Forms and plans should be sent to The District Planning Officer, Adur District Council, Civic Centre, Ham Road, Shoreham-by-Sea, West Sussex. BN43 6PR

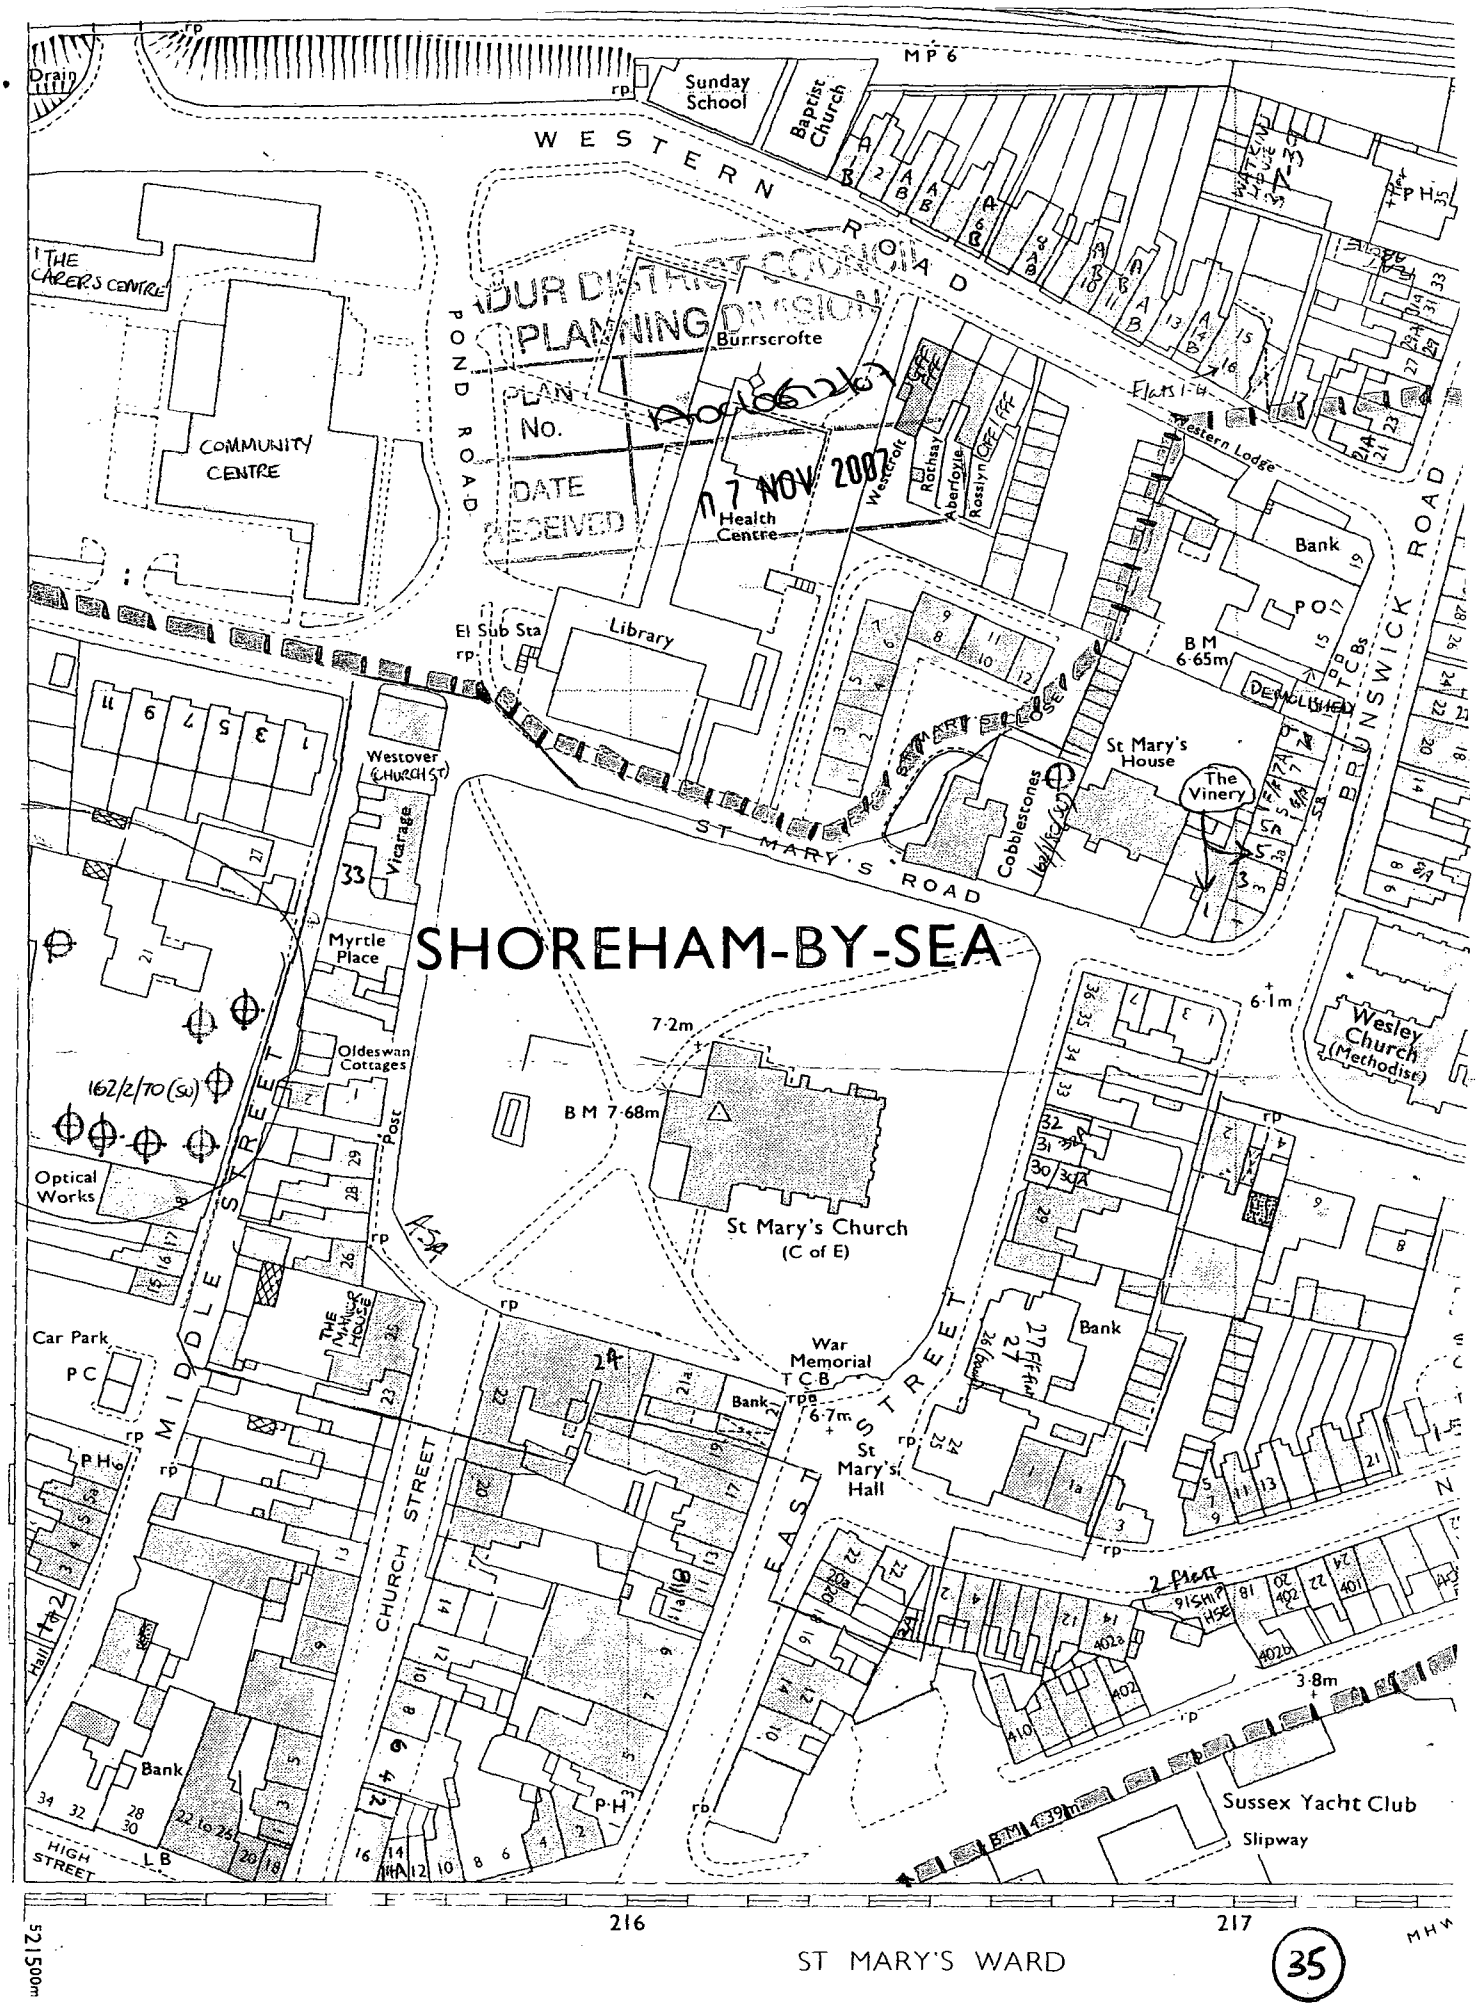

OUR DISTRICT COUNCIL
PLANNING DIVISION
PLAN No. 06/0626/F
DATE RECEIVED 17 NOV 2006

© Crown copyright 1974

CONVER

OMPILATION DATA

SYMBOLS

Metres 10 0 20 40
Feet 50 0 100

1 metre = 3·2808 feet

SUSSEX TREE SURGEONS

THE COMPLETE GARDEN SERVICE

TREE SURGEONS • LANDSCAPE CONTRACTORS

£10 million Public Liability Insurance
Proprietor: Simon Birkby
VAT No. 675 8860 74

WE RECYCLE ALL OUR WASTE

Erringham Farm
Mill Hill
Shoreham
West Sussex BN43 5FA
Tel: 01273 446441
Tel: 01825 791215
Tel: 01444 453053
Fax: 01273 446442
Mobile: 07860 846480

24/09/07

COUNCIL
PLANNING DIVISION
PLAN No. A/dc/07/1207
DATE RECEIVED 17 NOV 2007

Mrs William
21 Middle Street
Shoreham
West Sussex
BN43 5DP

Dear Mrs William

As promised I am enclosing our quotation for the tree work you require.

1 Fell the two leaning Elder Berry.

2 Pollard the row of Ash, Sycamore, and Horse Chestnut along the east boundary.

3 Raise the canopy of the Lime over the road by 1-2m.

4 Cut back the Privet and Hazel on the next door hung tiles.

5 Remove the overhang on the next door side of all pollarded trees on the south side.

6 Remove all of the dead and dangerous timber from the Scotch Pine.

7 Fell the two dead Cherry and remove the roots.

8 Dispose of all the waste of the site.

Total cost £ 810.00 + vat.

I look forward to hearing from you in the near future.

Yours sincerely

Simon Birkby


TREE INDEX

1. HOLLY.
2. BAY.
3. SYCAMORE.
4. HOLLY.
5. SYCAMORE.
6. SILVER BIRCH.
7. LIME.
8. CHESTNUT.
9. SYCAMORE.
10. CHERRY.
11. SYCAMORE.
12. SYCAMORE.
13. SYCAMORE.
14. SYCAMORE.
15. SYCAMORE.
16. SYCAMORE.
17. ELDER.
18. OAK EVERGREEN.
19. SILVER BIRCH.
20. ELM.
21. SYCAMORE.

= POLLARD

= IVEMOUS OVER HANG-
FROM NEXTDOOR GARDEN

Scale

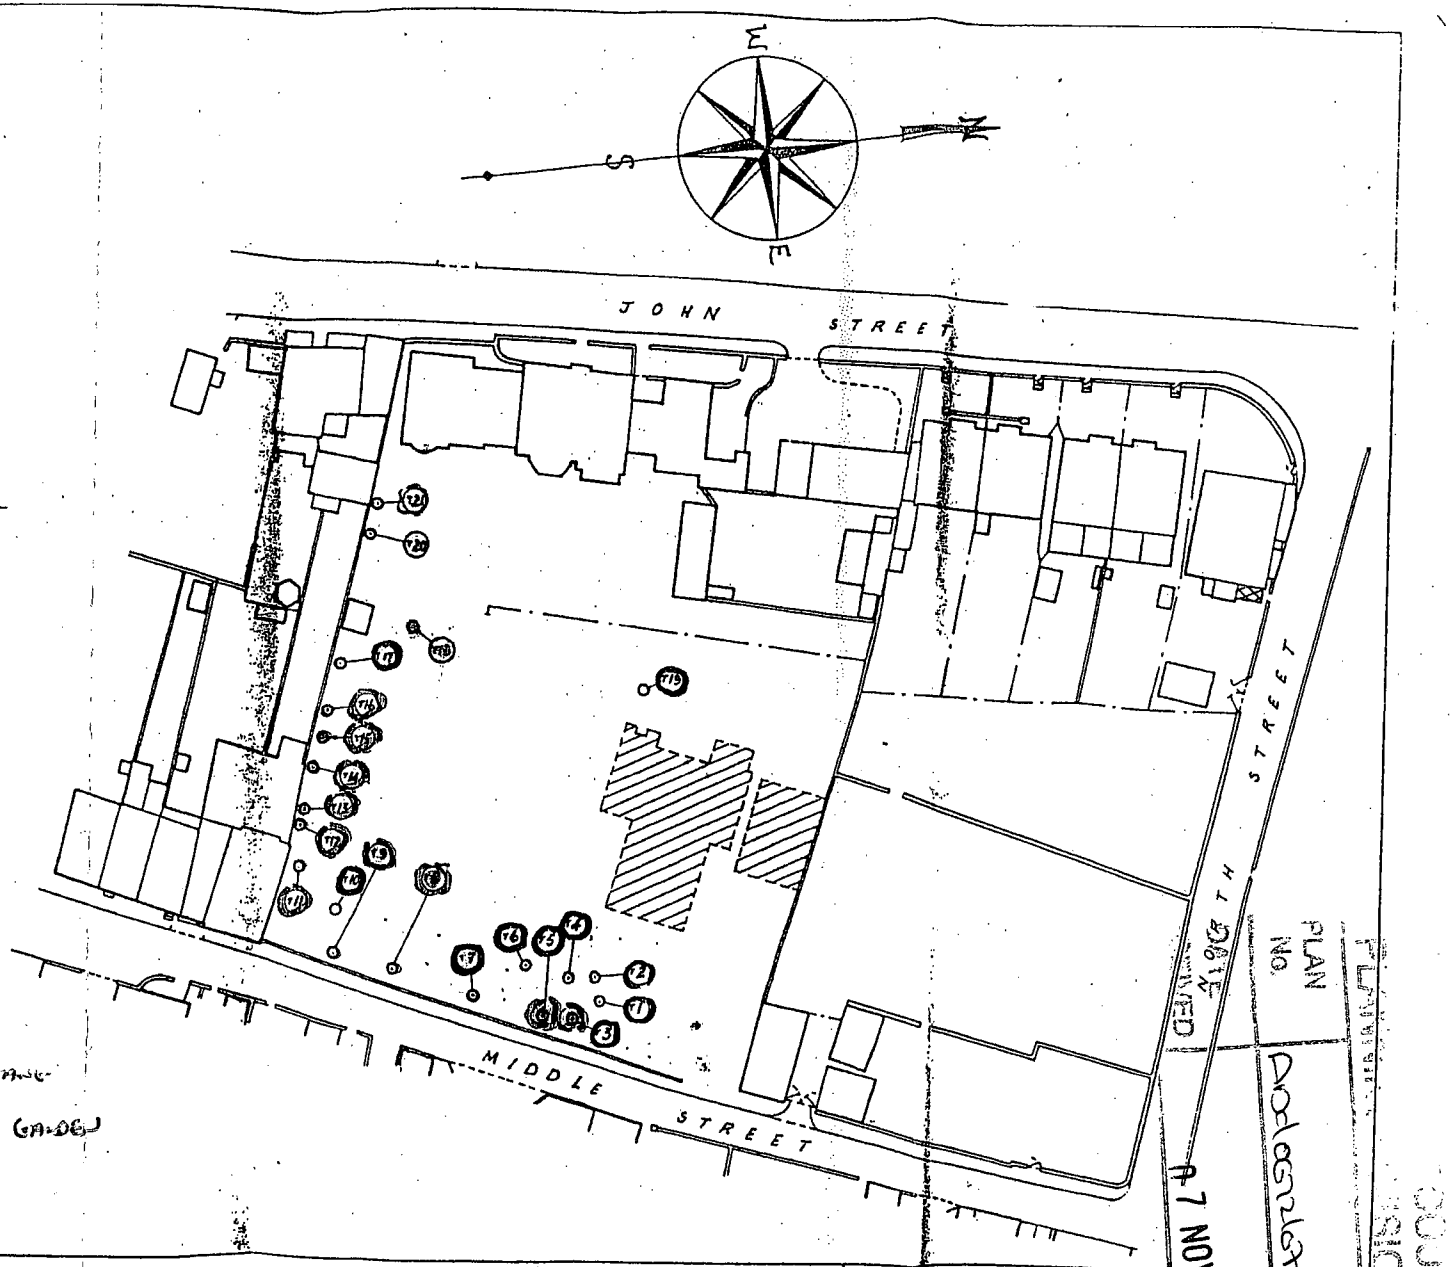

SHOREHAM BY SEA U.D.C.
(ST. JOHNS. JOHN STREET.)
TREE PRESERVATION ORDER 1970

162/2/70 (SU)

F. NEWTON. F.I. Mun E. M.I.C.E.
ENGINEER & SURVEYOR.
ST. WILFRIDS.
HAM ROAD
SHOREHAM-BY-SEA.
SUSSEX.

P.C.B. APRIL 1970

DRAWING N°. S.P. 897