ADUR DISTRICT COUNCIL

# Adur District Council

## Town and Country Planning Act 1990

Office use
App
Date Rc.
Fee NOV 2007

## Householder's planning application form

**Use this form to apply for planning permission to extend or alter your house or flat, to build a garage or other structure on your property or to create access for a vehicle onto a classified road (please read note 9).**

**Please read the notes before you fill in this form.**

**1 Please give the address of the property to be altered or extended.**

6 VINCENT CLOSE LANCING

**2 Type of property** (please tick)

| | | | | | |
|---|---|---|---|---|---|
| Detached House | ✓ | Terraced House | | Other (please give details) | |
| Semi-detached House | | Flat | | | |

**3 Please describe the development you are applying for.**

EXTENSION AT RIGHT HAND SIDE OF HOUSE
SINGLE STORY

**4 Applicant** (in block capitals)

| | |
|---|---|
| Full name : | CLIVE UPTON |
| Address (including postcode): | |
| | 6 VINCENT CLOSE |
| | LANCING W SUSSEX |
| | BN 15 9LL |
| Phone Number: | 01903 756327 |
| Home: | AS ABOVE |
| Work: | [redacted] |
| Extension: | |
| Fax Number: | |

**Agent** (if any)

| | |
|---|---|
| Full name : | |
| Address (including postcode): | |
| | |
| | |
| | |
| Phone Number: | |
| Home: | |
| Work: | |
| Extension: | |
| Fax Number: | |

5 Please enclose four copies of this form and four sets of plans.
Please number

| | Plan number | Scale |
|---|---|---|
| Location plan | Nº 08 | 1:1250 |
| Block plan | Nº 07 | 1: 500 |
| Floor plan | Nº 06 | 1: 50 |
| Elevations | Nº 05 | 1: 50 |
| Other | | |

6 Will the development involve cutting down any trees? Yes ☐ No ☑
If "Yes", please show these clearly on the block plan.

7 Will the development (including any new or altered access affect a public footpath or any other public right of way? Yes ☐ No ☑

8 Does this application require a fee? (See note 3) Yes ☑ No ☐

If "No", please tick the option that applies (See note 3) A ☐ B ☐ C ☐

If "Yes", please state the fee enclosed (See note 4) £135.00

Signature: [redacted] Date: 15/11/07

Please print your name: CLIVE UPTON

## Certificate under Article 7 of the Town and Country Planning (General Development Procedure) Order 1995

If anyone else owns the land or part of it, you must fill in Certificate B, which you can get from the Planning Section. You must also tell the owner of the land about this application by serving a notice on them. If you own all of the land, you must fill in Certificate A below.

### Certificate A

I confirm that:

- Nobody except the applicant was an owner of any part of the land involved at the beginning of the period of 21 days before the date of this application; and
- none of the land this application relates to is an agricultural holding or part of an agricultural holding.

Signature: [redacted] Date: 15/11/07

Please print your name: CLIVE UPTON

PLAN Nº 08

ADUR
DISTRICT COUNCIL

PLANNING & DEVELOPMENT SERVICES
D.J.WADE,
Chief Officer. Planning & Development Services
Civic Centre. Ham Road. Shoreham-by-Sea.
West Sussex. BN43 6PR.
Telephone. Shoreham-by-Sea (01273) 263000
Fax No. (01273) 263203
E Mail. devserv@adur.gov.uk

Local Authority
BUILDING CONTROL

This copy has been produced specifically for
Map Return Scheme purposes only.
No further copies may be made.




This map is reproduced from Ordnance Survey material with the permission of Ordnance Survey on behalf of the Controller of Her Majestys Stationery Office. Crown Copyright. Unauthorised reproduction infringes Crown copyright and may lead to prosecution or civil proceedings.
Adur District Council. Licence Number LA076945. 24/05/01

Scale 1:1250

N

10 NOV 2007

PLAN Nº 07

ADUR
DISTRICT COUNCIL

PLANNING & DEVELOPMENT SERVICES
D.J.WADE,
Chief Officer, Planning & Development Services
Civic Centre, Ham Road, Shoreham-by-Sea.
West Sussex. BN43 6PR.
Telephone. Shoreham-by-Sea (01273) 263000
Fax No. (01273) 263203
E Mail. devserv@adur.gov.uk

Local Authority
BUILDING
CONTROL

This copy has been produced specifically for
Map Return Scheme purposes only.
No further copies may be made.

PLAN
No.

DATE

NOV 2007

1

5

VINCENT C


8

This map is reproduced from Ordnance Survey material with the permission of Ordnance Survey on behalf of the Controller of Her Majestys Stationery Office. Crown Copyright. Unauthorised reproduction infringes Crown copyright and may lead to prosecution or civil proceedings.
Adur District Council. Licence Number LA076945. 08/06/01

Scale 1:500

N

PLAN Nº 05

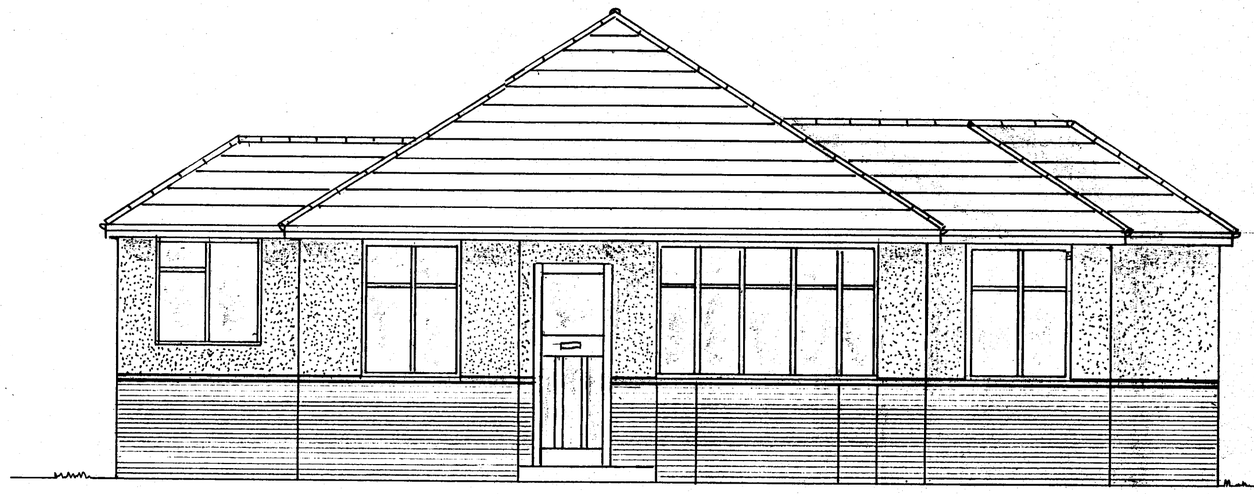


FRONT ELEVATION




EXTENSION

REAR ELEVATION

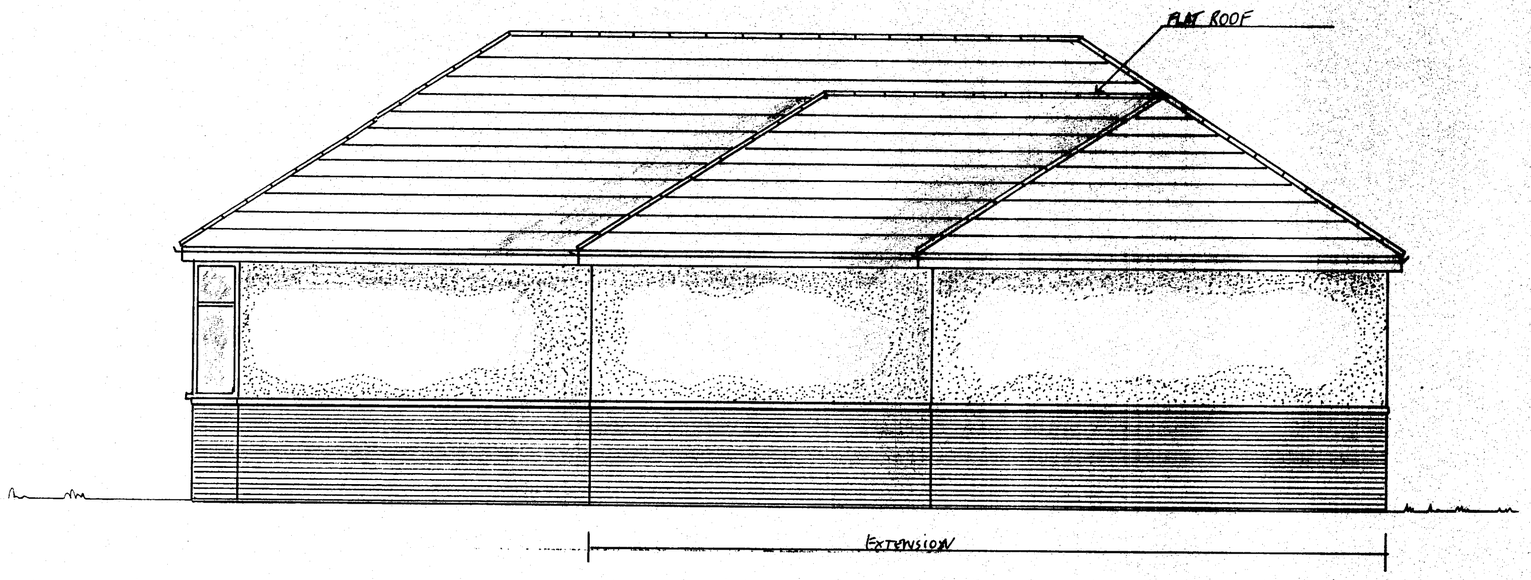



SIDE ELEVATION


PLANNING
PLAN No. 06/0002/07
DATE RECEIVED 15 NOV 2007

Mr & Mrs C. UPTON
6 Vincent Close, Lancing
West Sussex.
BN15 9LL
[redacted]

Proposed Extension at Side.
Comprising of Study and Extension to Bedroom

PLAN Nº 06

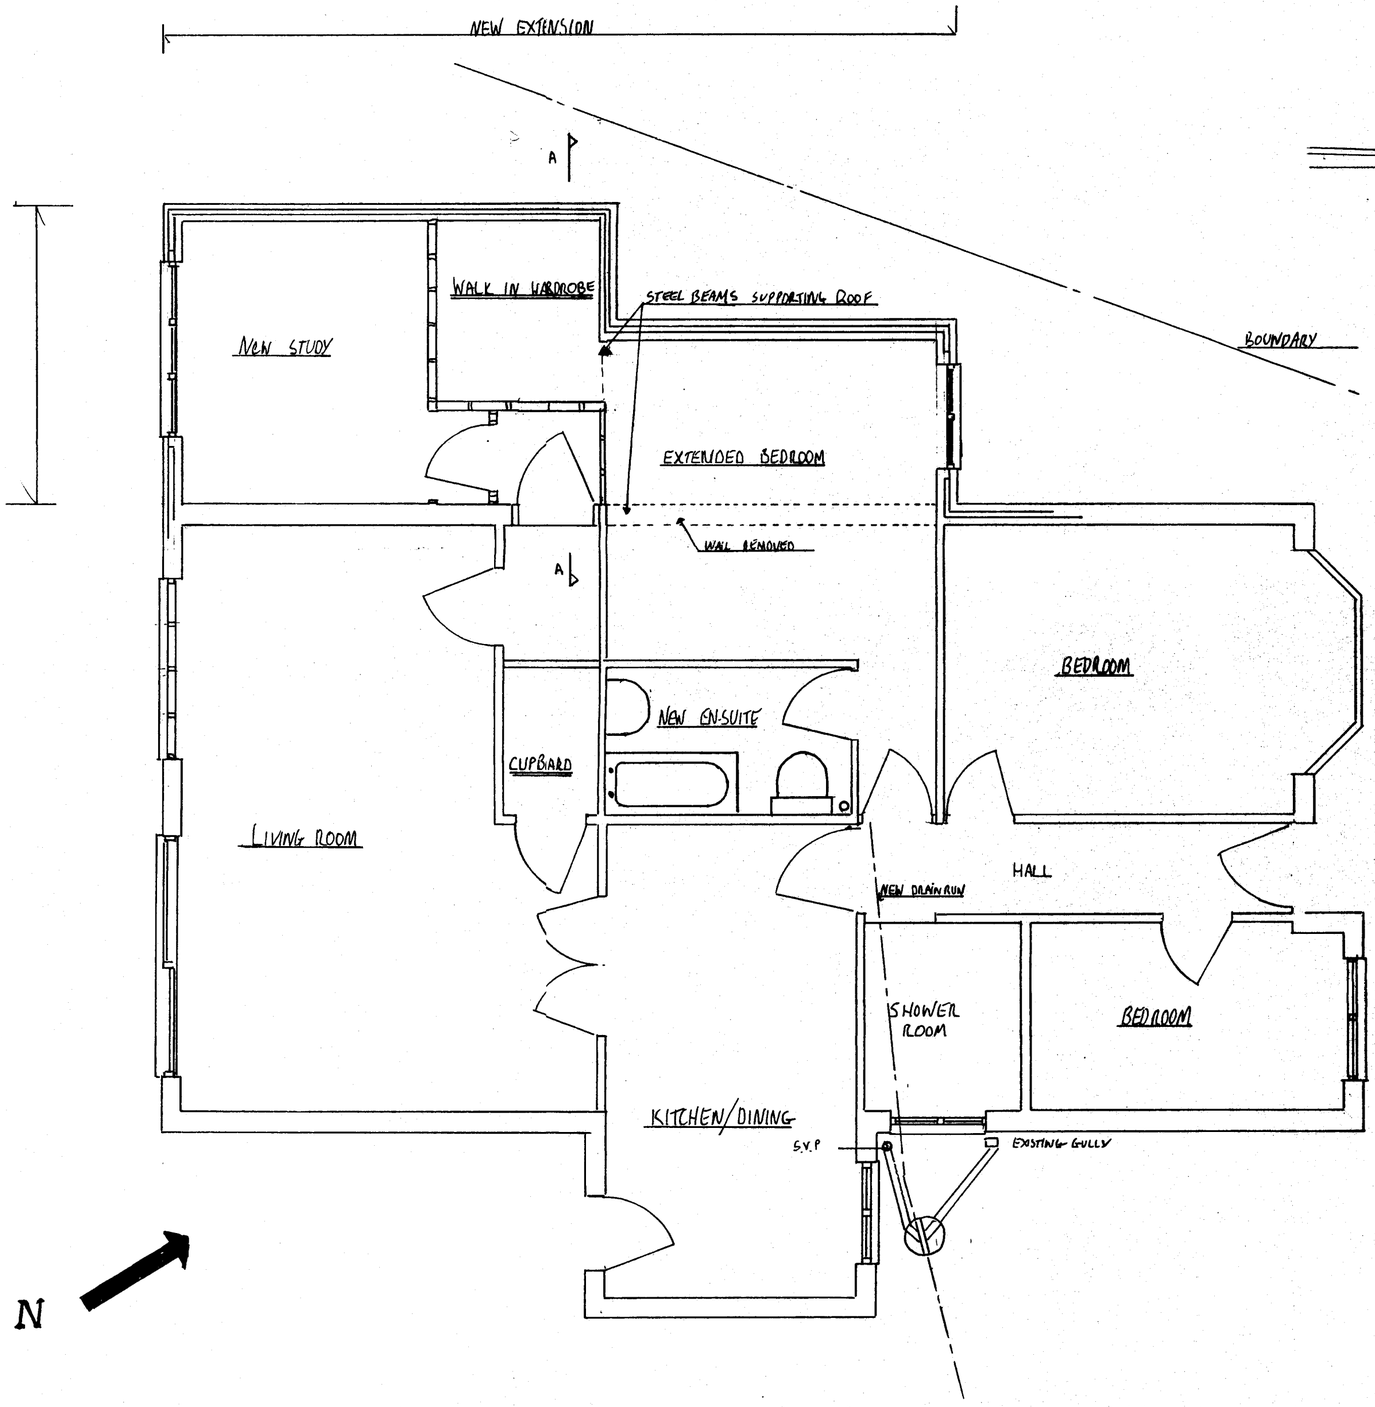

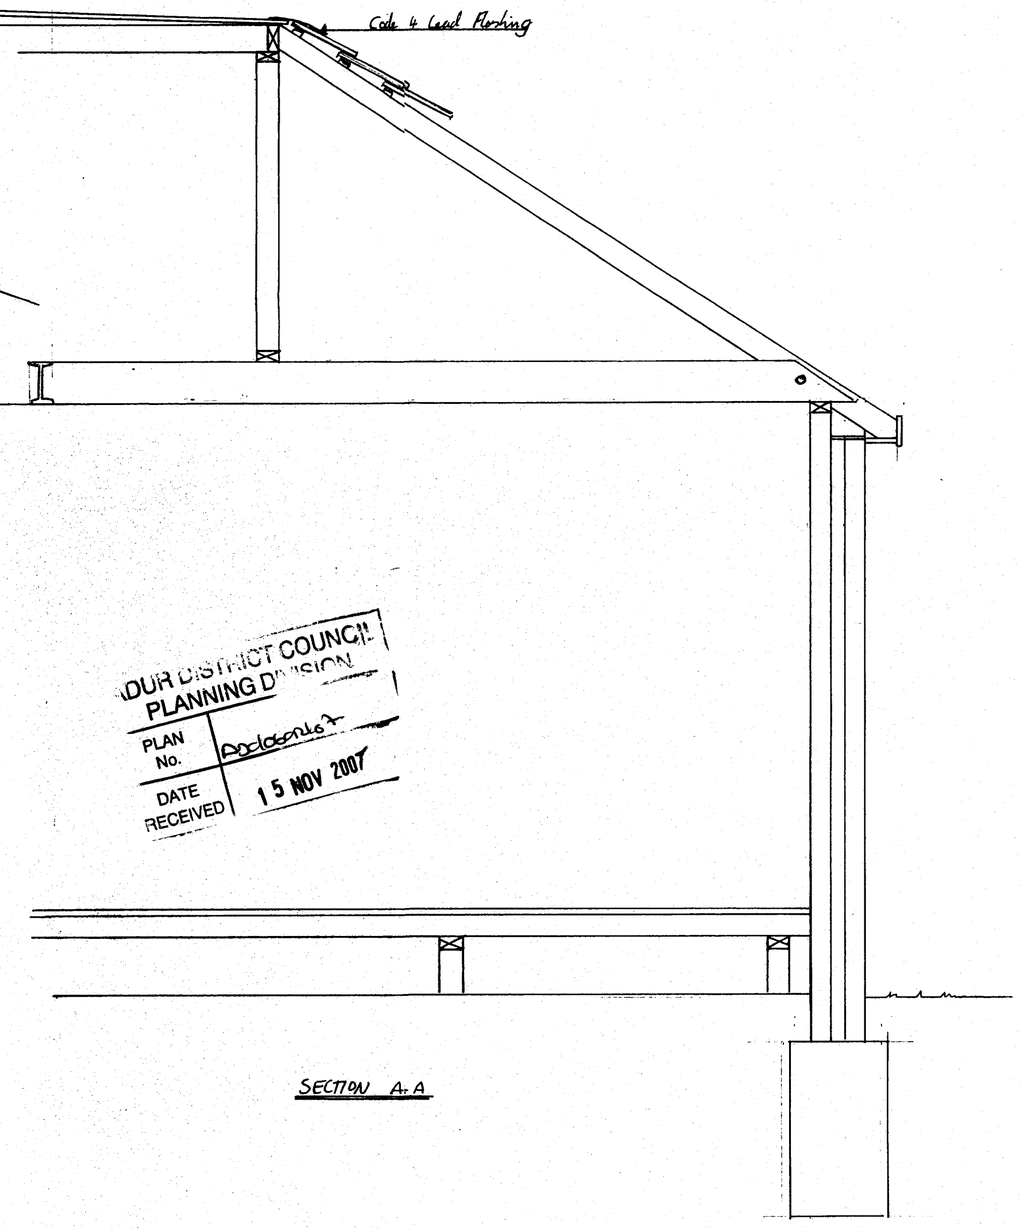
RYEDALE DISTRICT COUNCIL
PLANNING DIVISION
PLAN No. 0060046A
DATE RECEIVED 15 NOV 2007

SECTION A-A