PROPOSED SITE / GARDEN PLAN

SCALE 1:200

PHOTO P1

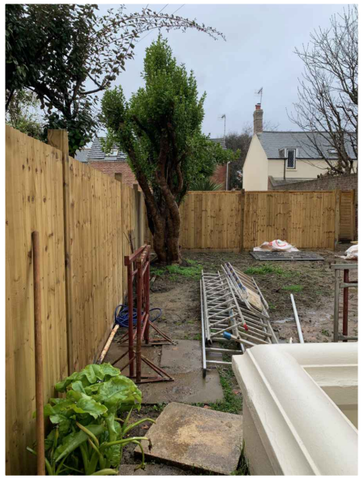

PHOTO P2



PHOTO P3

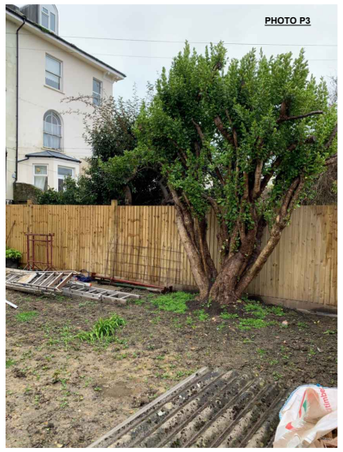

PHOTO P4



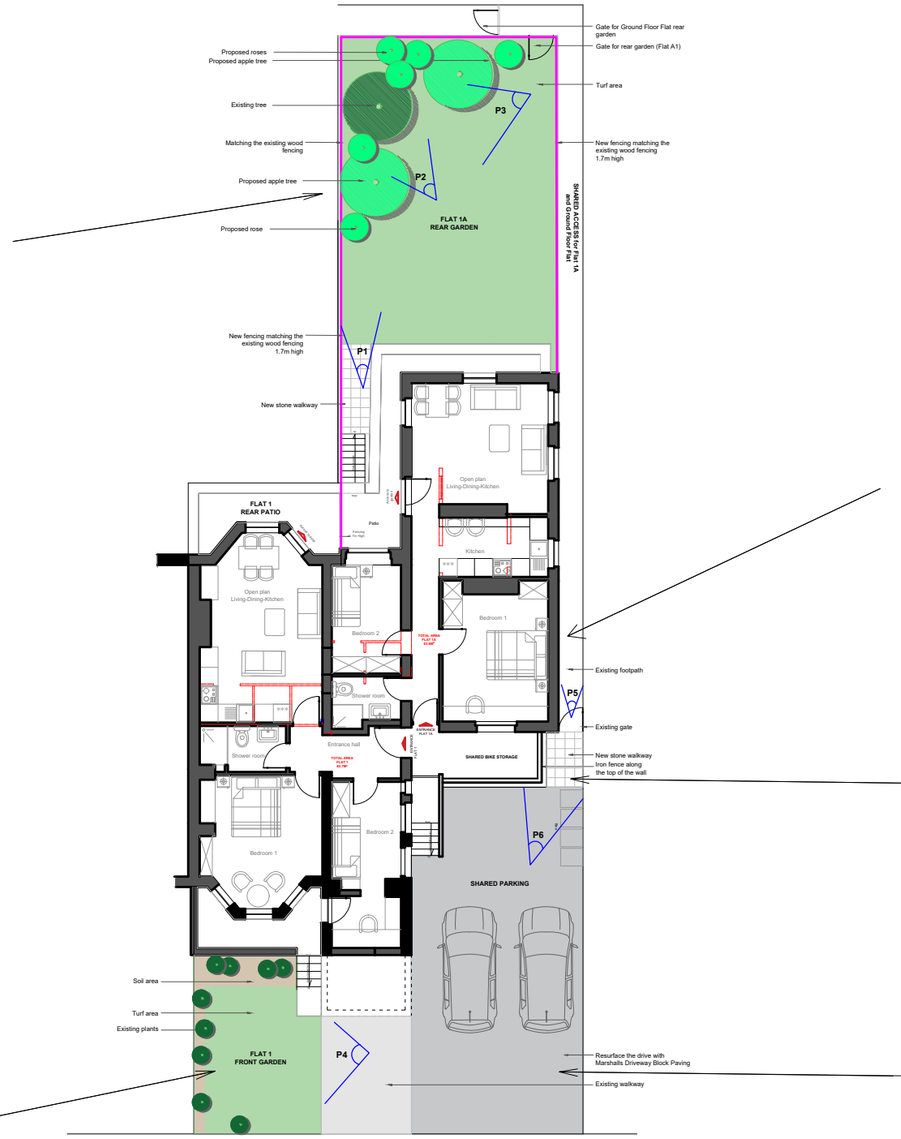

PHOTO P5

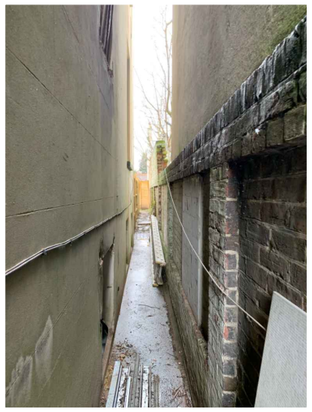

PHOTO P6



Marshalls Driveway Block Paving - Charcoal 200x100x50mm



PROPOSED SITE/GARDEN PLAN

NOTES:

Plans drawn are indicative. Plans are not created with accurate surveying equipment and methods, it is therefore likely that discrepancies in dimension may be discovered.
Check all dimensions on site before any work commences.
All goods, material and workmanship must conform to current building regulations, British standards and codes of practice.
Do not scale off this drawing except for planning purposes.
Drawing to be printed in A3.

0 0.5 1 2 3 4 5 10m
Scale 1:200

PROJECT:	13 HEENE ROAD - WORTHING
DESIGN:	JONIDA MURATAJ
TITLE:	PROPOSED SITE/GARDEN PLAN
DATE:	29.05.2023
SCALE:	1:200 @ A3
DRAWING NO:	A-10/A