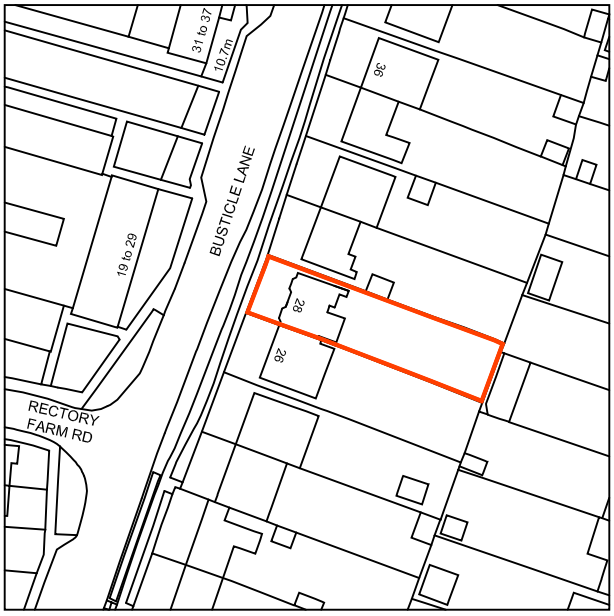

N

20 0 20 40 60 80 100

Metres

28 BUSTICLE LANE
SOMPTING
BN15 0DJ

GROUND FLOOR REAR EXTENSION AND LOFT CONVERSION

LOCATION PLAN

RICHARD ROBINSON RIBA
RR ARCHITECTS, 3 PACIFIC COURT, RIVERSIDE
SHOREHAM BY SEA BN43 5RW
01273 452 634 07860 632 542
E-MAIL richard@rr-architects.co.uk

DRAWING NO. 01

SCALE 1:1250 @ A4

DRAWN BY RR 01-11-2023

NORTH