
Smugglers Barn, Arundel Road, BN13 3UA

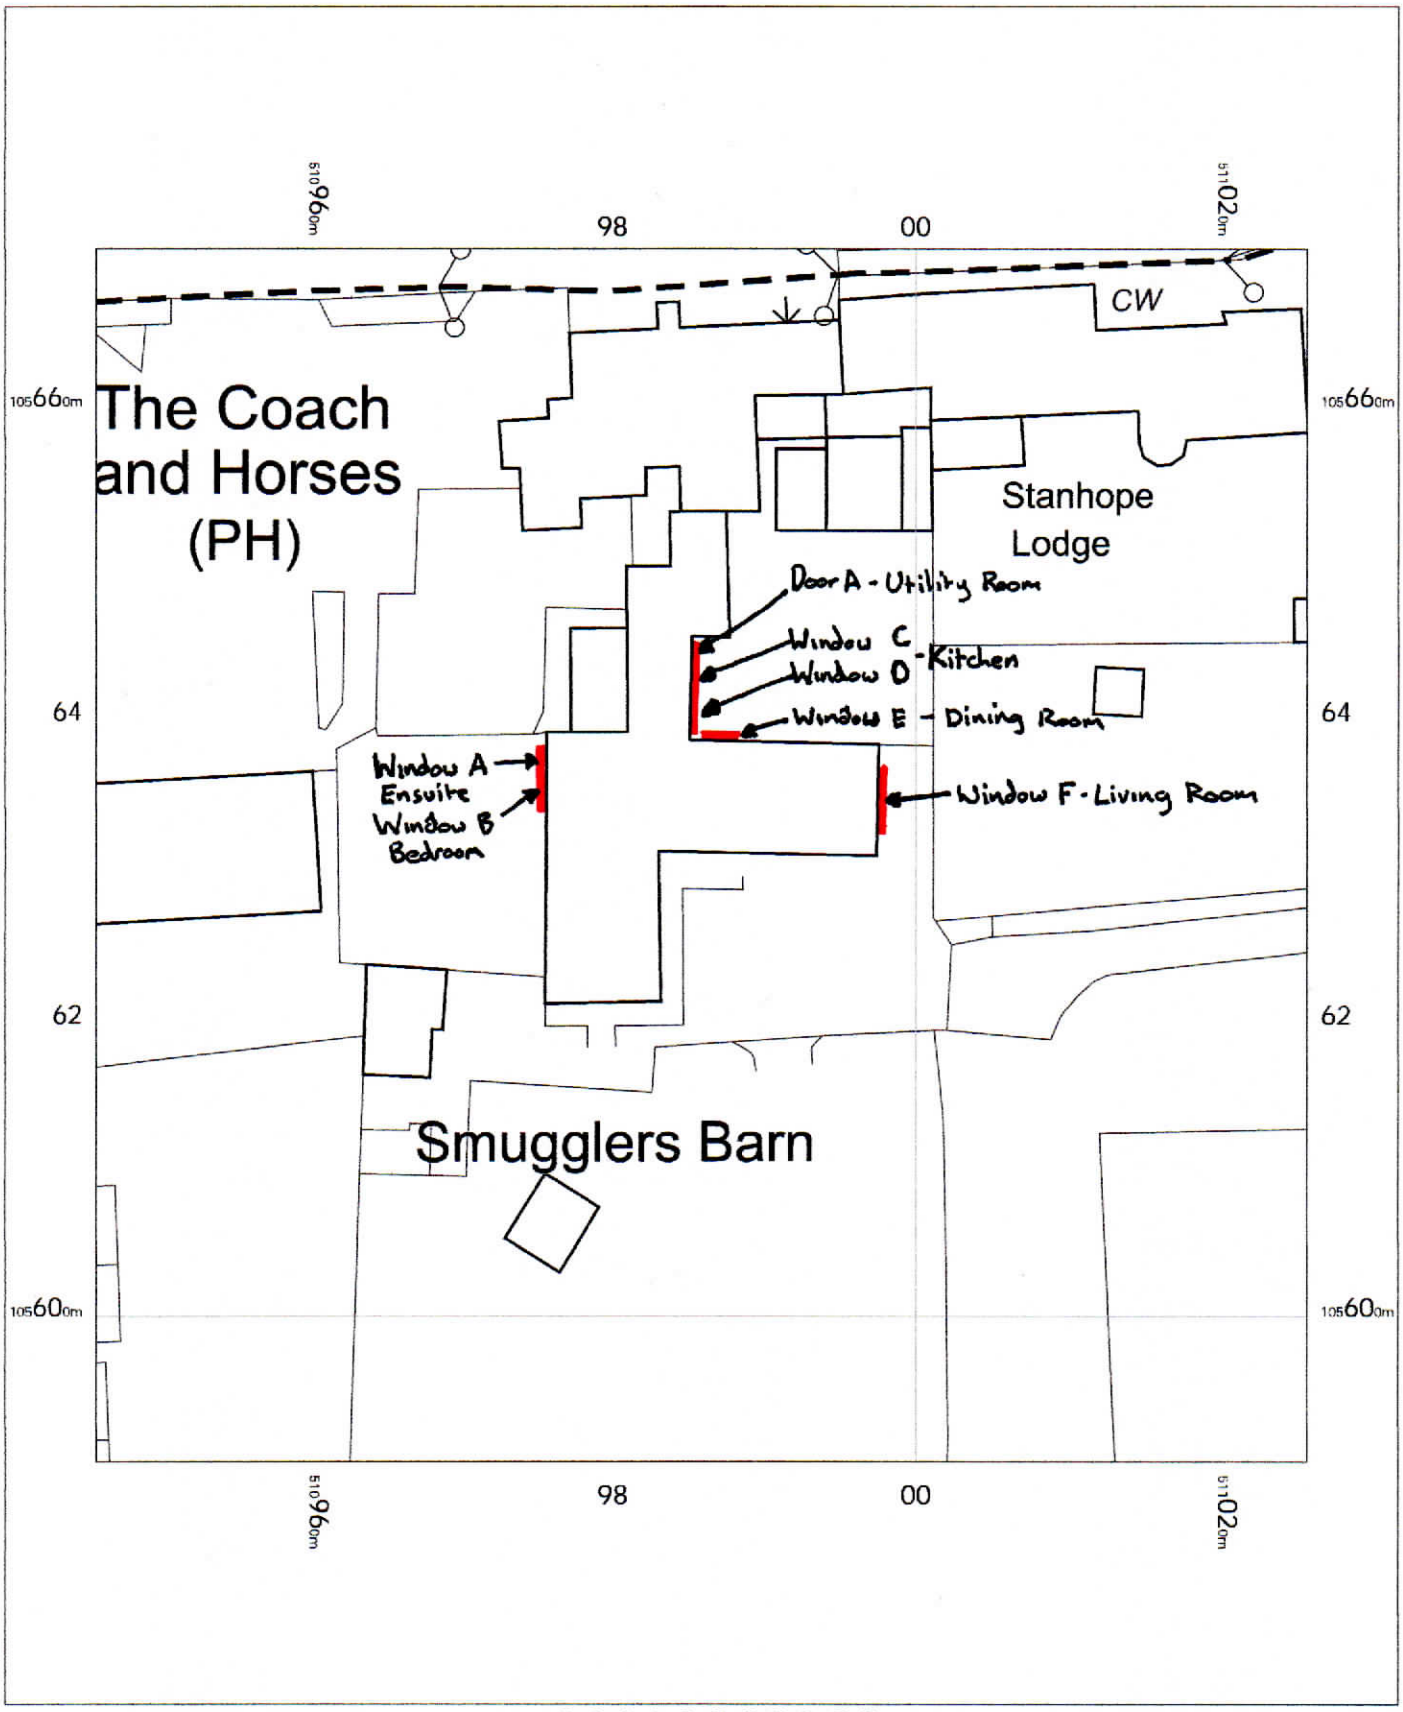

Smugglers Barn
Arundel Road,
Salvington,
Worthing,
West Sussex
BN13 3UA

OS MasterMap 1250/2500/10000 scale
Wednesday, November 1, 2023, ID: MPMBW-01133498
www.blackwellmapping.co.uk

1:500 scale print at A4, Centre: 510986 E, 105630 N

©Crown Copyright Ordnance Survey. Licence no. 100041041

N

BLACKWELL'S MAPPING SERVICES
PERSONAL & PROFESSIONAL MAPPING
www.blackwellmapping.co.uk
TEL: 0800 151 2612
maps@blackwell.co.uk