FLOOR PLAN

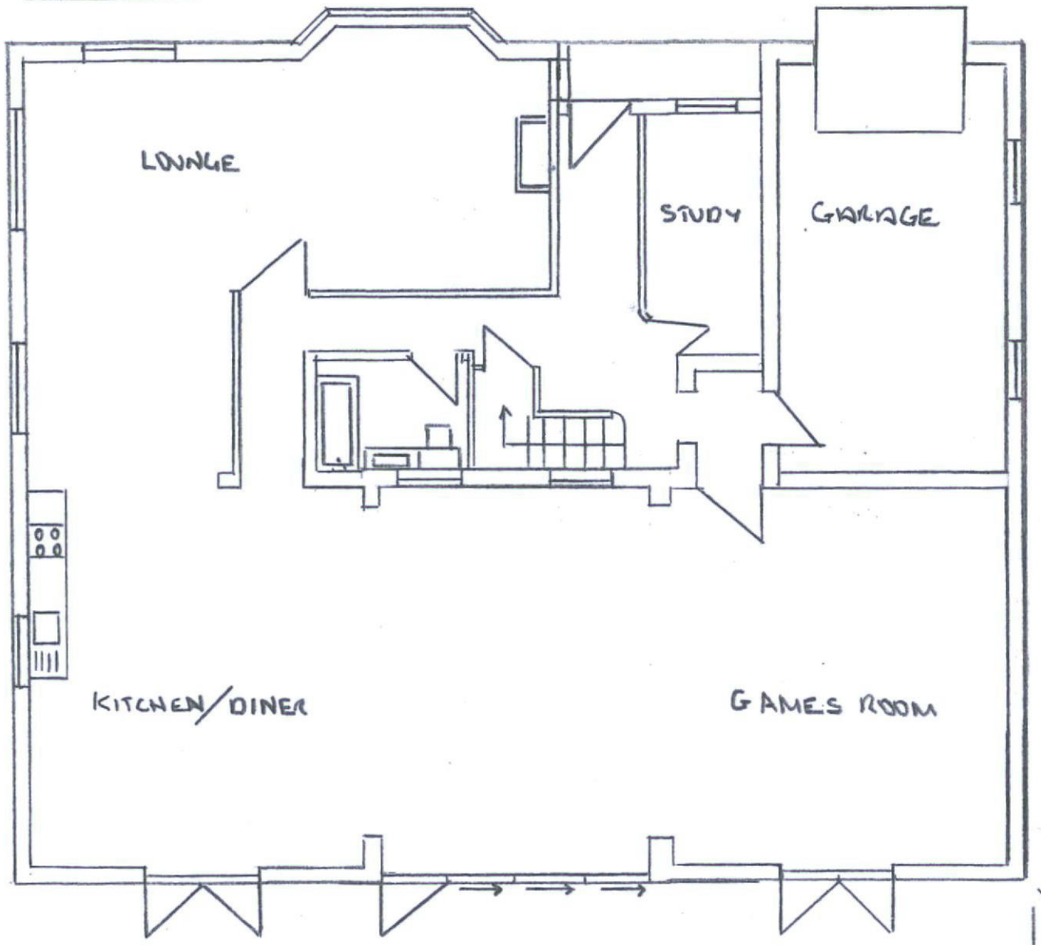


| | |
|---|---|
| MR & MRS SEELEY | SCALE 1:100 ON A3 |
| 372 UPPER SHOREHAM ROAD | 0 1 2 3 4 5 6 |
| SHOREHAM ON SEA | 2 OF 2 20-05-2021 |
| WEST SUSSEX | PROPOSED EXTENSION INFILL |
| BN43 5ND | DRAWN BY |
| REF :- ES210081 | MR G BUTTERFIELD SURVEYOR |

NORTH ELEVATION

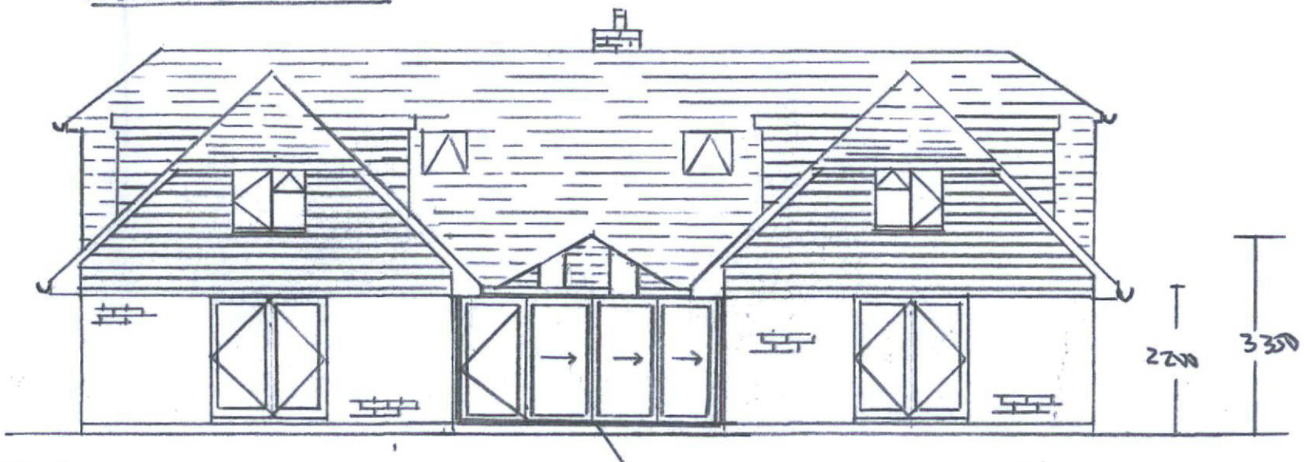


OAK COLOUR FILM
ALUMINIUM BIFOLD DOORS

ROOF INFILL

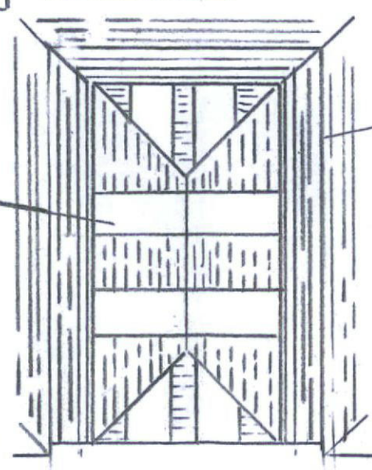

TILE COLOUR
RED COMPOSITE SLATE

GLASS ACTIVE
CLEAR

EAST ELEVATION

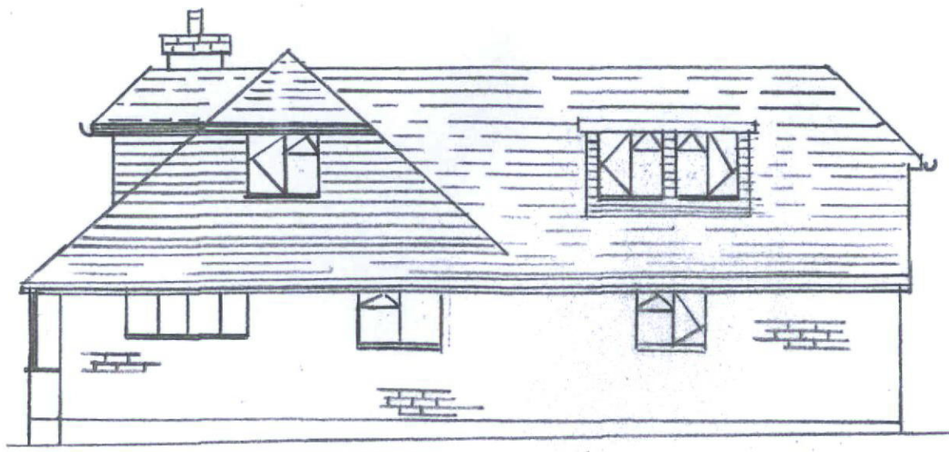

WEST ELEVATION

