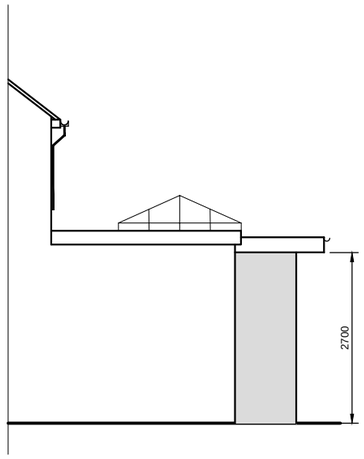

PROPOSED SIDE ELEVATION



PROPOSED REAR ELEVATION
Scale 1:50

0 1 2 3 4 5m

Scale 1:50 @ A1 1:100 @ A3

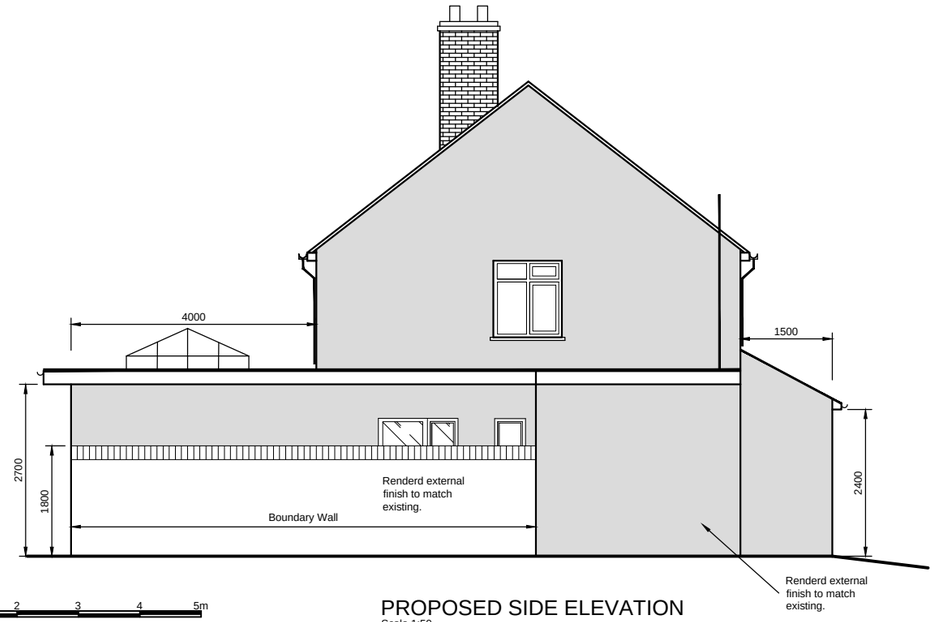

PROPOSED SIDE ELEVATION
Scale 1:50

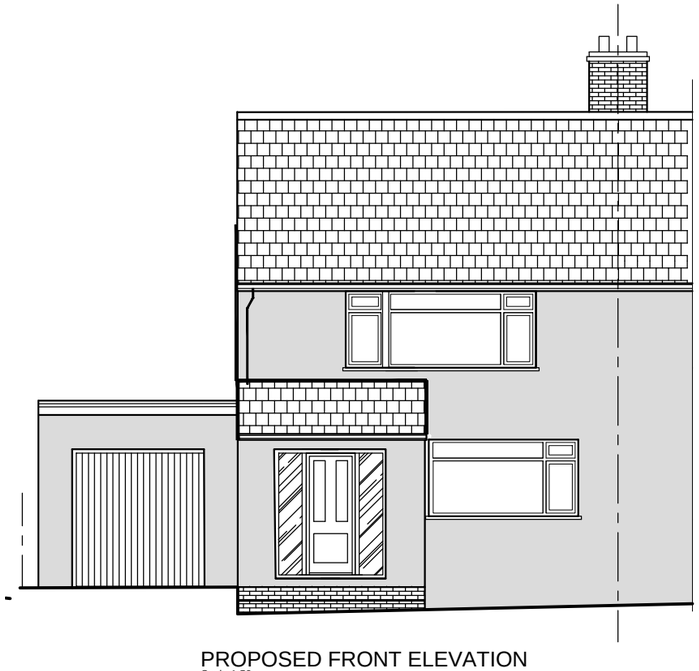

PROPOSED FRONT ELEVATION
Scale 1:50

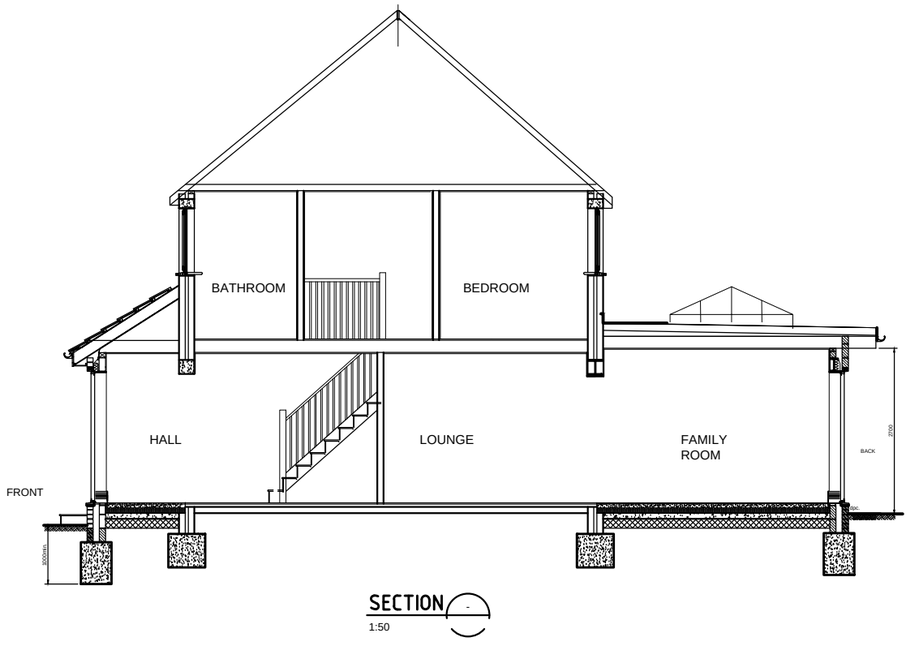

SECTION -
1:50

Rev.	Date	Revision
C		
B		
A1	Dec. 2017	Garage doors set back and roof profile altered
A	Oct. 2017	Issued for Planning Approval
-	Oct. 2017	1st Draft for Client comments

© copyright

H

Graham Page
Building Design Services

35 Windsor Drive
Rustington, West Sussex. BN16 3SW
01903 856072

Client
Ms M. BRENNAN

Job Title
PROPOSED

SINGLE STOREY EXT.
6 WOODARDS VIEW
SHOREHAM-BY-SEA
BN43 5LH

Drawing Title
PROPOSED
ELEVATIONS

Scale
AS SHOWN @ A1

Date
26-10-17

Drawn by
G.A.PAGE

Drg.No.
637.17 / 104

A1

partner LABC

Plot Date:

CAD Ref:

©