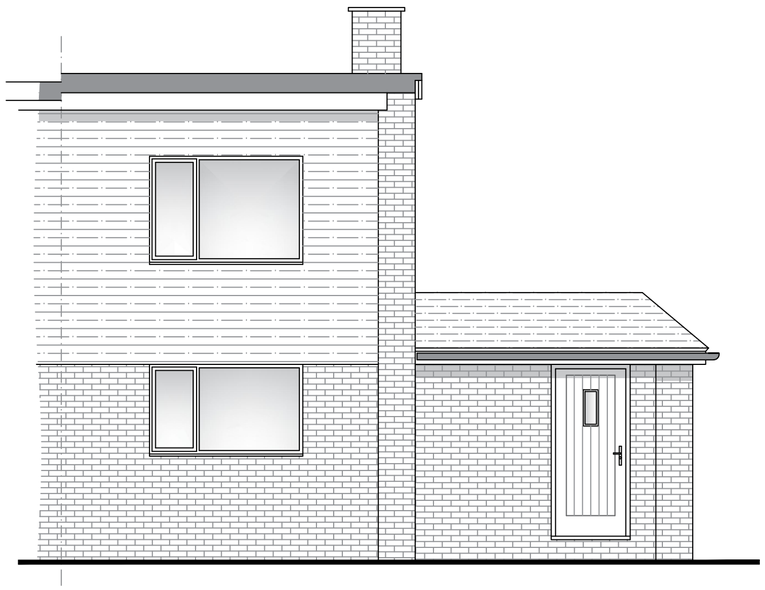

Proposed Front (South) Elevation (Scale 1:50)



Proposed Rear (North) Elevation (Scale 1:50)

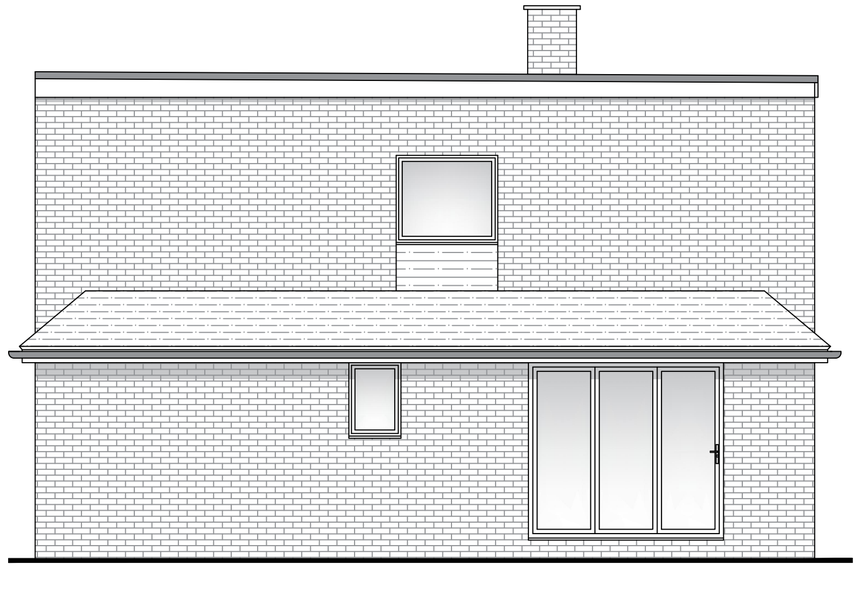

Proposed Side (East) Elevation (Scale 1:50)

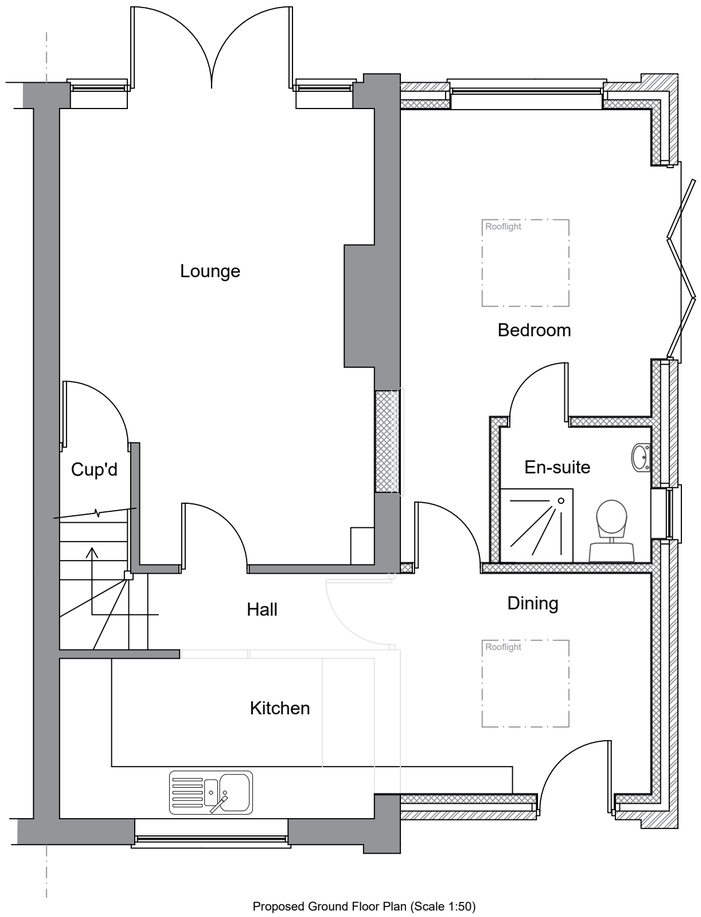

Proposed Ground Floor Plan (Scale 1:50)

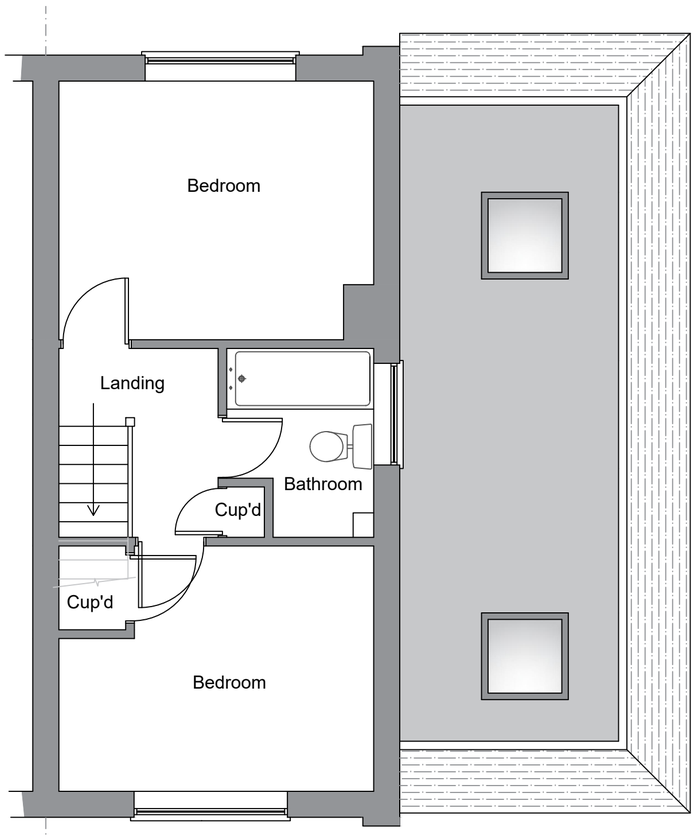

Proposed First Floor Plan (Scale 1:50)

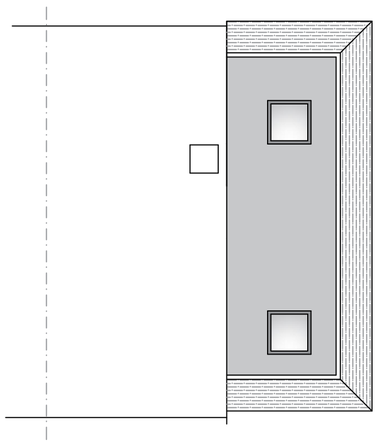

Proposed Roof Plan (Scale 1:100)

Scale Bar (1:100)

0m 5m 10m

Scale Bar (1:50)

0m 5m

revisions		
A	Nov 23	Extension size reduced

DOWNSVIEW ASSOCIATES
Chartered Surveyors
Little Acorns, Hampers Lane, Storrington, West Sussex, RH20 3HZ
Tel: 01903 746367 Mob: 7525 844965
Email: mail@downsview-surveyors.co.uk
RICS

address
36 Church Way
Worthing
West Sussex
BN13 1HD

project
Proposed single storey side extension and off street parking

title
Proposed Layouts and elevations

scale:	date:	revision:
As noted @ A2	Sept 2023	A

drawing number
2023.390.02