

Proposed Block Plan (Scale 1:500)

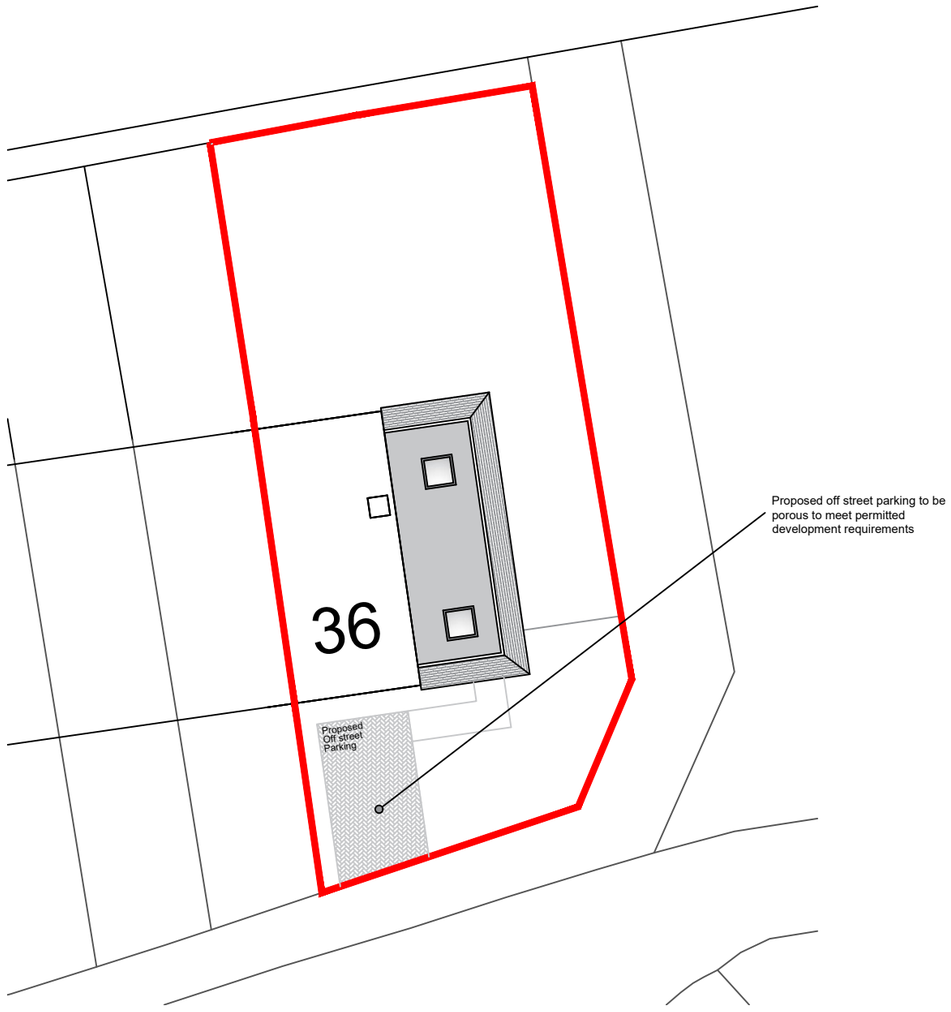

Proposed Site Plan (Scale 1:200)

Scale Bar (1:200)
0m 5m 10m

Scale Bar (1:500)
0m 10m 20m 30m 40m 50m

Revision:	A	Nov 23	Size of extension reduced and note added

address
36 Church Way, Worthing, West Sussex, BN13 1HD

project
Proposed single storey side extension and off street parking

title
Proposed Block/ Site Plan

scale	date	dwg no.	revision
As noted on A3	Sept 2023	2023.390.04	A

DOWNSVIEW ASSOCIATES Chartered Surveyors

Little Acorns
Hampers Lane
Storrington
West Sussex
RH20 3HZ

Tel: *01903 746367*
Mob: *07525 844965*

Email:
mail@downsview-surveyors.co.uk

RICS