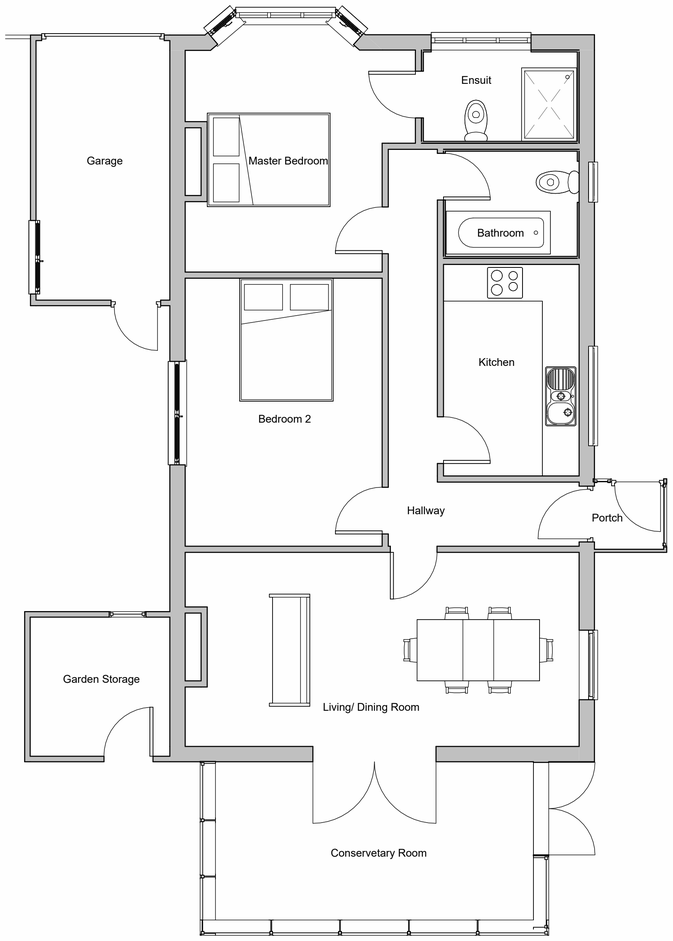

1 DPC
1 : 50

0m 1m 2m 3m 4m 5m

VISUAL SCALE 1:50 @ A1

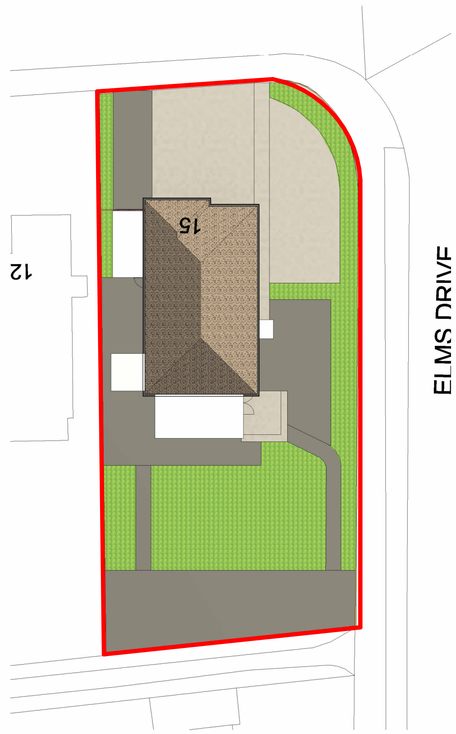

2 Site Plan
1 : 200

0m 4m 8m 12m 16m 20m

VISUAL SCALE 1:200 @ A1

Notes:

1. THE COPYRIGHT OF THIS DRAWING IS VESTED IN WARWICK LANE DEVELOPMENTS AND IT MAY NOT BE REPRODUCED IN WHOLE OR PART OR USED FOR THE MANUFACTURE OF ANY ARTICLE WITHOUT THE EXPRESS PERMISSION OF THE COPYRIGHT HOLDERS.

2. WORK TO FIGURED DIMENSIONS ONLY.

3. THIS DRAWING IS TO BE READ IN CONJUNCTION WITH ALL RELEVANT ARCHITECT'S, SERVICE ENGINEER'S AND WARWICK LANE DEVELOPMENTS DRAWINGS AND SPECIFICATIONS.

North

Area Schedule (Gross Building)	
Name	Area
Area	116 m²

Area Schedule (Rentable)	
Name	Area
Garden Store	5 m²
Garage	9 m²
Bedroom 1	13 m²
Ensuit	4 m²
Bathroom	4 m²
Kitchen	8 m²
Hall	8 m²
Bedroom 2	14 m²
Dining and Living Room	20 m²
Conservatory	14 m²
Portch	1 m²
Grand total	100 m²

Revision Number	Revision Description	Issued by	Revision Date

STATUS: Preliminary Issue

Warwick Lane.
Developments Ltd
T 01903 233332 Ext 131 | DF 01903 206 908 | E acp@wld-group.co.uk
1 The Steyne, Worthing, West Sussex, BN11 3DS

CLIENT: Jon & Yvonne
15 Gordon Road
Lancing BN15 9LP

SITE ADDRESS:
15 Gordon Road
Lancing
BN15 9LP

DRAWING: Renovation and Extension of No.15

TITLE: Existing Floor Plans

SCALE AT A1:	DATE:	DRAWN:	CHECKED:
As indicated	14/03/2022	EL	
PROJECT NO:	DRAWING NO:		REVISION:
GRDN RD	WLD-035-21-01		