Notes:

1. THE COPYRIGHT OF THIS DRAWING IS VESTED IN WARWICK LANE DEVELOPMENTS AND IT MAY NOT BE REPRODUCED IN WHOLE OR PART OR USED FOR THE MANUFACTURE OF ANY ARTICLE WITHOUT THE EXPRESS PERMISSION OF THE COPYRIGHT HOLDERS.

2. WORK TO FIGURED DIMENSIONS ONLY.

3. THIS DRAWING IS TO BE READ IN CONJUNCTION WITH ALL RELEVANT ARCHITECT'S, SERVICE ENGINEER'S AND WARWICK LANE DEVELOPMENTS DRAWINGS AND SPECIFICATIONS.

North

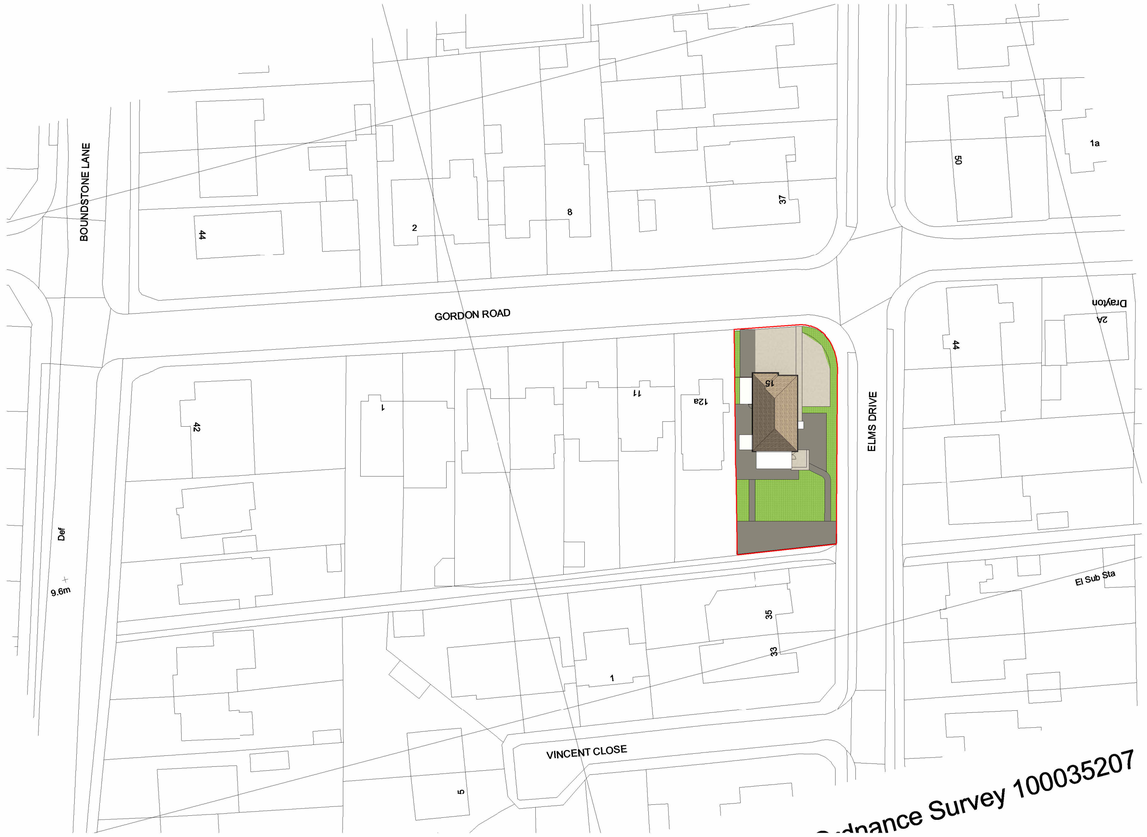

1 Block Plan

1 : 500

0m 10m 20m 30m 40m 50m

VISUAL SCALE 1:500 @ A1

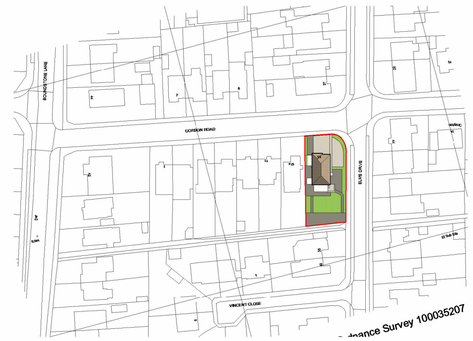

2 Location Plan

1 : 1250

0m 25m 50m 75m 100m 125m

VISUAL SCALE 1:1250 @ A1

Revision Number	Revision Description	Issued by	Revision Date

STATUS: Preliminary Issue

Warwick Lane.
Developments Ltd

T 01903 233332 Ext 131 | **DF** 01903 206 908 | **E** acp@wld-group.co.uk
1 The Steyne, Worthing, West Sussex, BN11 3DS

CLIENT: Jon & Yvonne
15 Gordon Road
Lancing BN15 9LP

SITE ADDRESS:
15 Gordon Road
Lancing
BN15 9LP

DRAWING: Renovation and Extension of No.15

TITLE: Location Plan

SCALE AT A1:	DATE:	DRAWN:	CHECKED:
As indicated	14/03/2022	EL	
PROJECT NO:	**DRAWING NO:**		**REVISION:**
GRDN RD	WLD-035-21-03		