



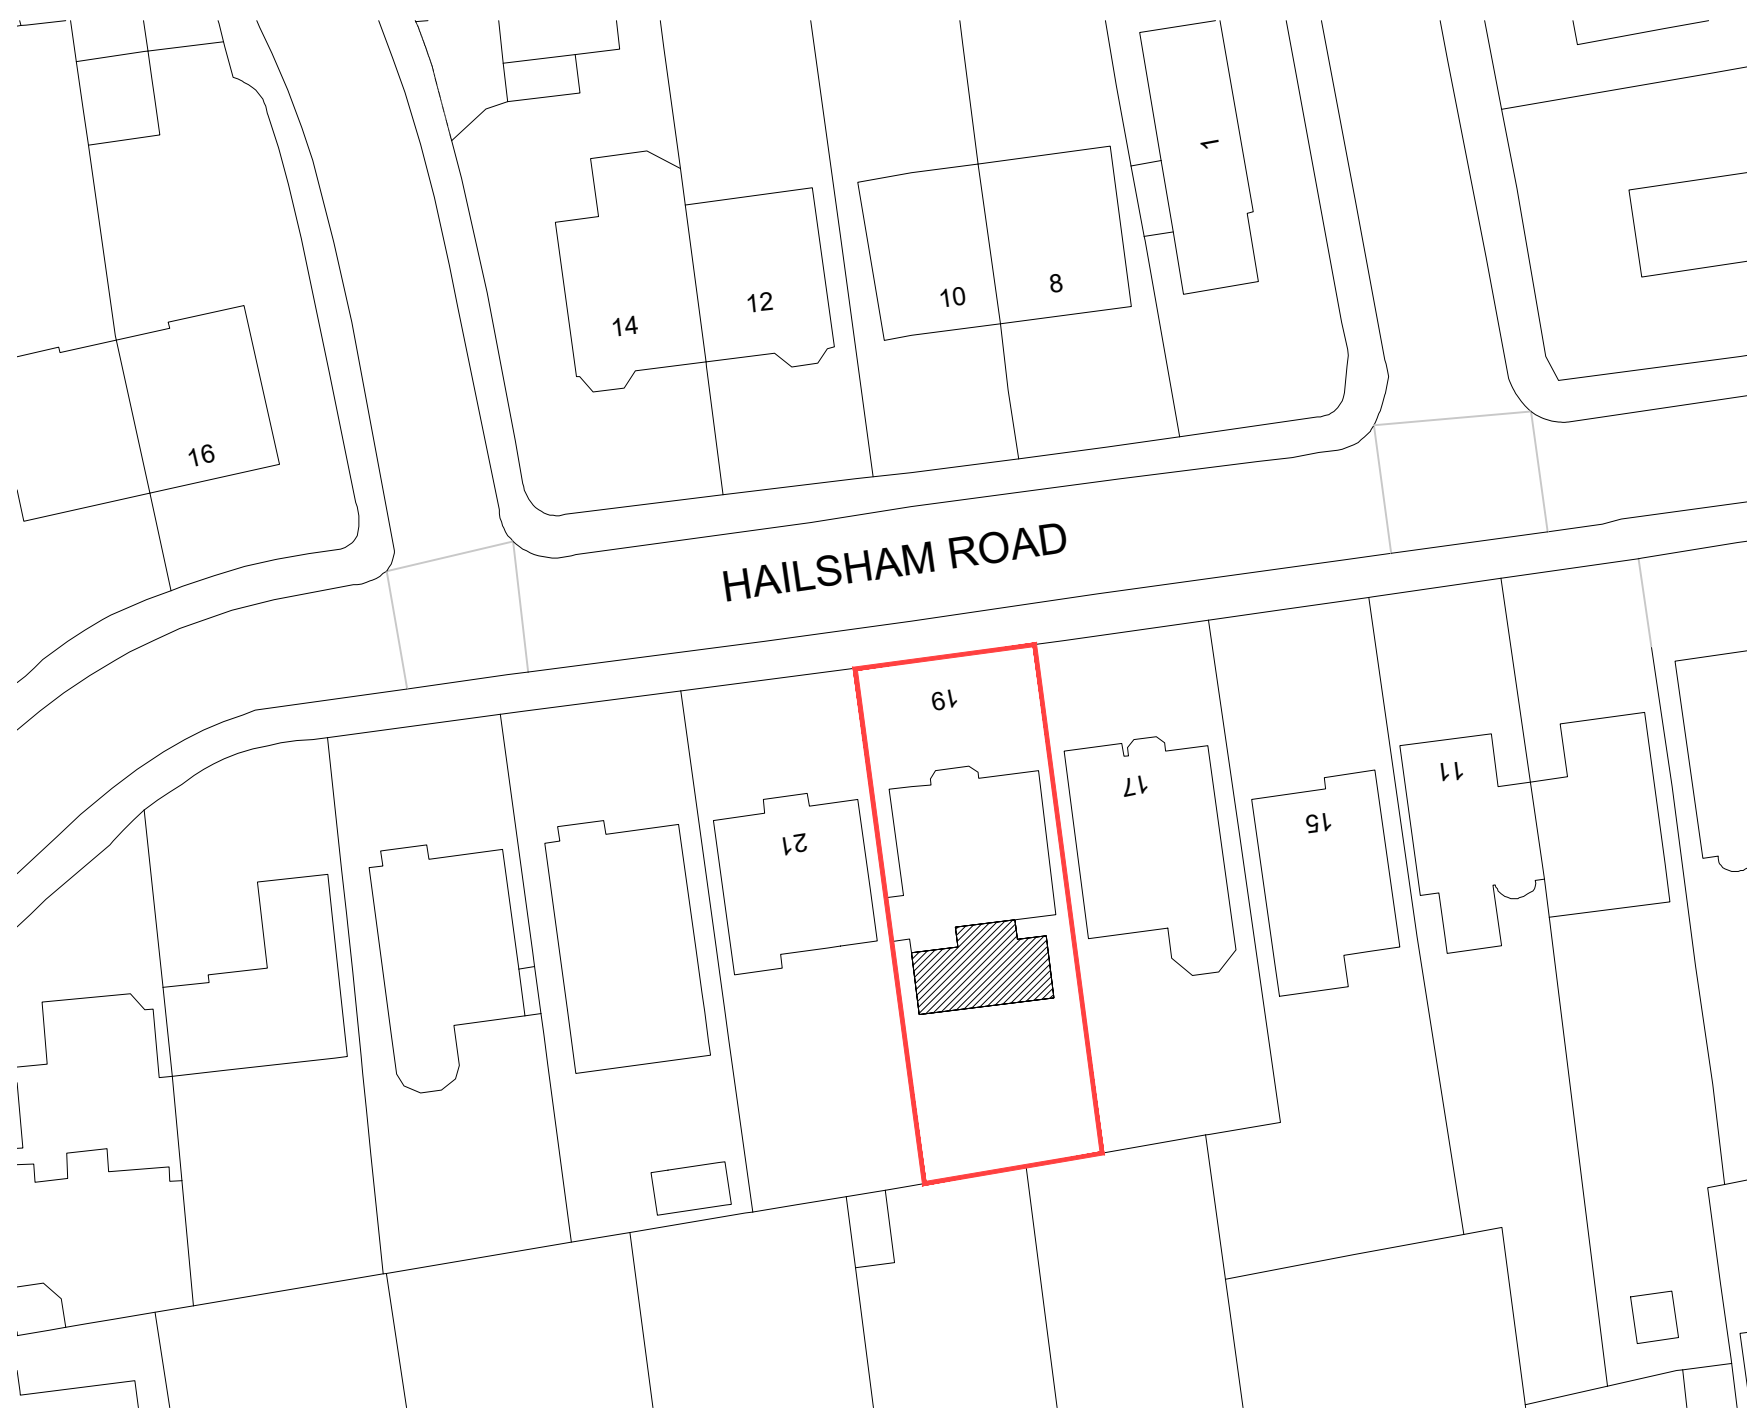

01 | PROPOSED BLOCK PLAN
1:500

THE CONTRACTOR MUST VERIFY ALL DIMENSIONS ON SITE BEFORE MAKING SHOP DRAWINGS OR COMMENCING WORK OF ANY KIND. NO DIMENSIONS TO BE SCALED FROM THIS DRAWING

- 1. THE BOUNDARIES SHOWN ARE BASED ON INFORMATION BY OTHERS. ALL BOUNDARIES TO BE VERIFIED ON SITE PRIOR TO COMMENCING CONSTRUCTION.
- 2. TOPOGRAPHICAL LEVELS TO BE CONFIRMED.
- 3. DESIGN & QUOTED AREAS ARE SUBJECT TO DESIGN DEVELOPMENT & STATUTORY CONSENTS.
- 4. ALL SURVEY INFORMATION SHOWN IS SUBJECT TO FURTHER SITE INVESTIGATION DURING DEMOLITION.

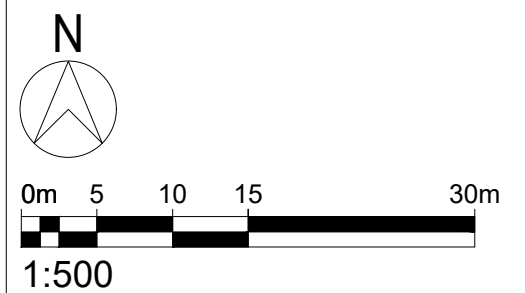

-	-	-	-
REV	DATE	REVISIONS	CHK

mohsin
cooper

ARCHITECTS

MOHSIN COOPER LIMITED, 7 HOVE MANOR PARADE,
HOVE STREET, HOVE, EAST SUSSEX, BN3 2DF
www.mohsincooper.com
© COPYRIGHT EXISTS ON THE DESIGN
AND INFORMATION SHOWN ON THIS DRAWING

PROJECT :
19 Hailsham Road, Worthing, BN11 5PA

CLIENT :
Emma & Elton

DRAWING TITLE :
PROPOSED BLOCK PLAN

SCALE :	DRAWN : MC	DATE : DEC 25
1:500 @ A3	CHECKED : MC	DATE : DEC 25
NUMBER: 0586-S-002		REVISION: -
STATUS: S2	PLANNING APPLICATION	