



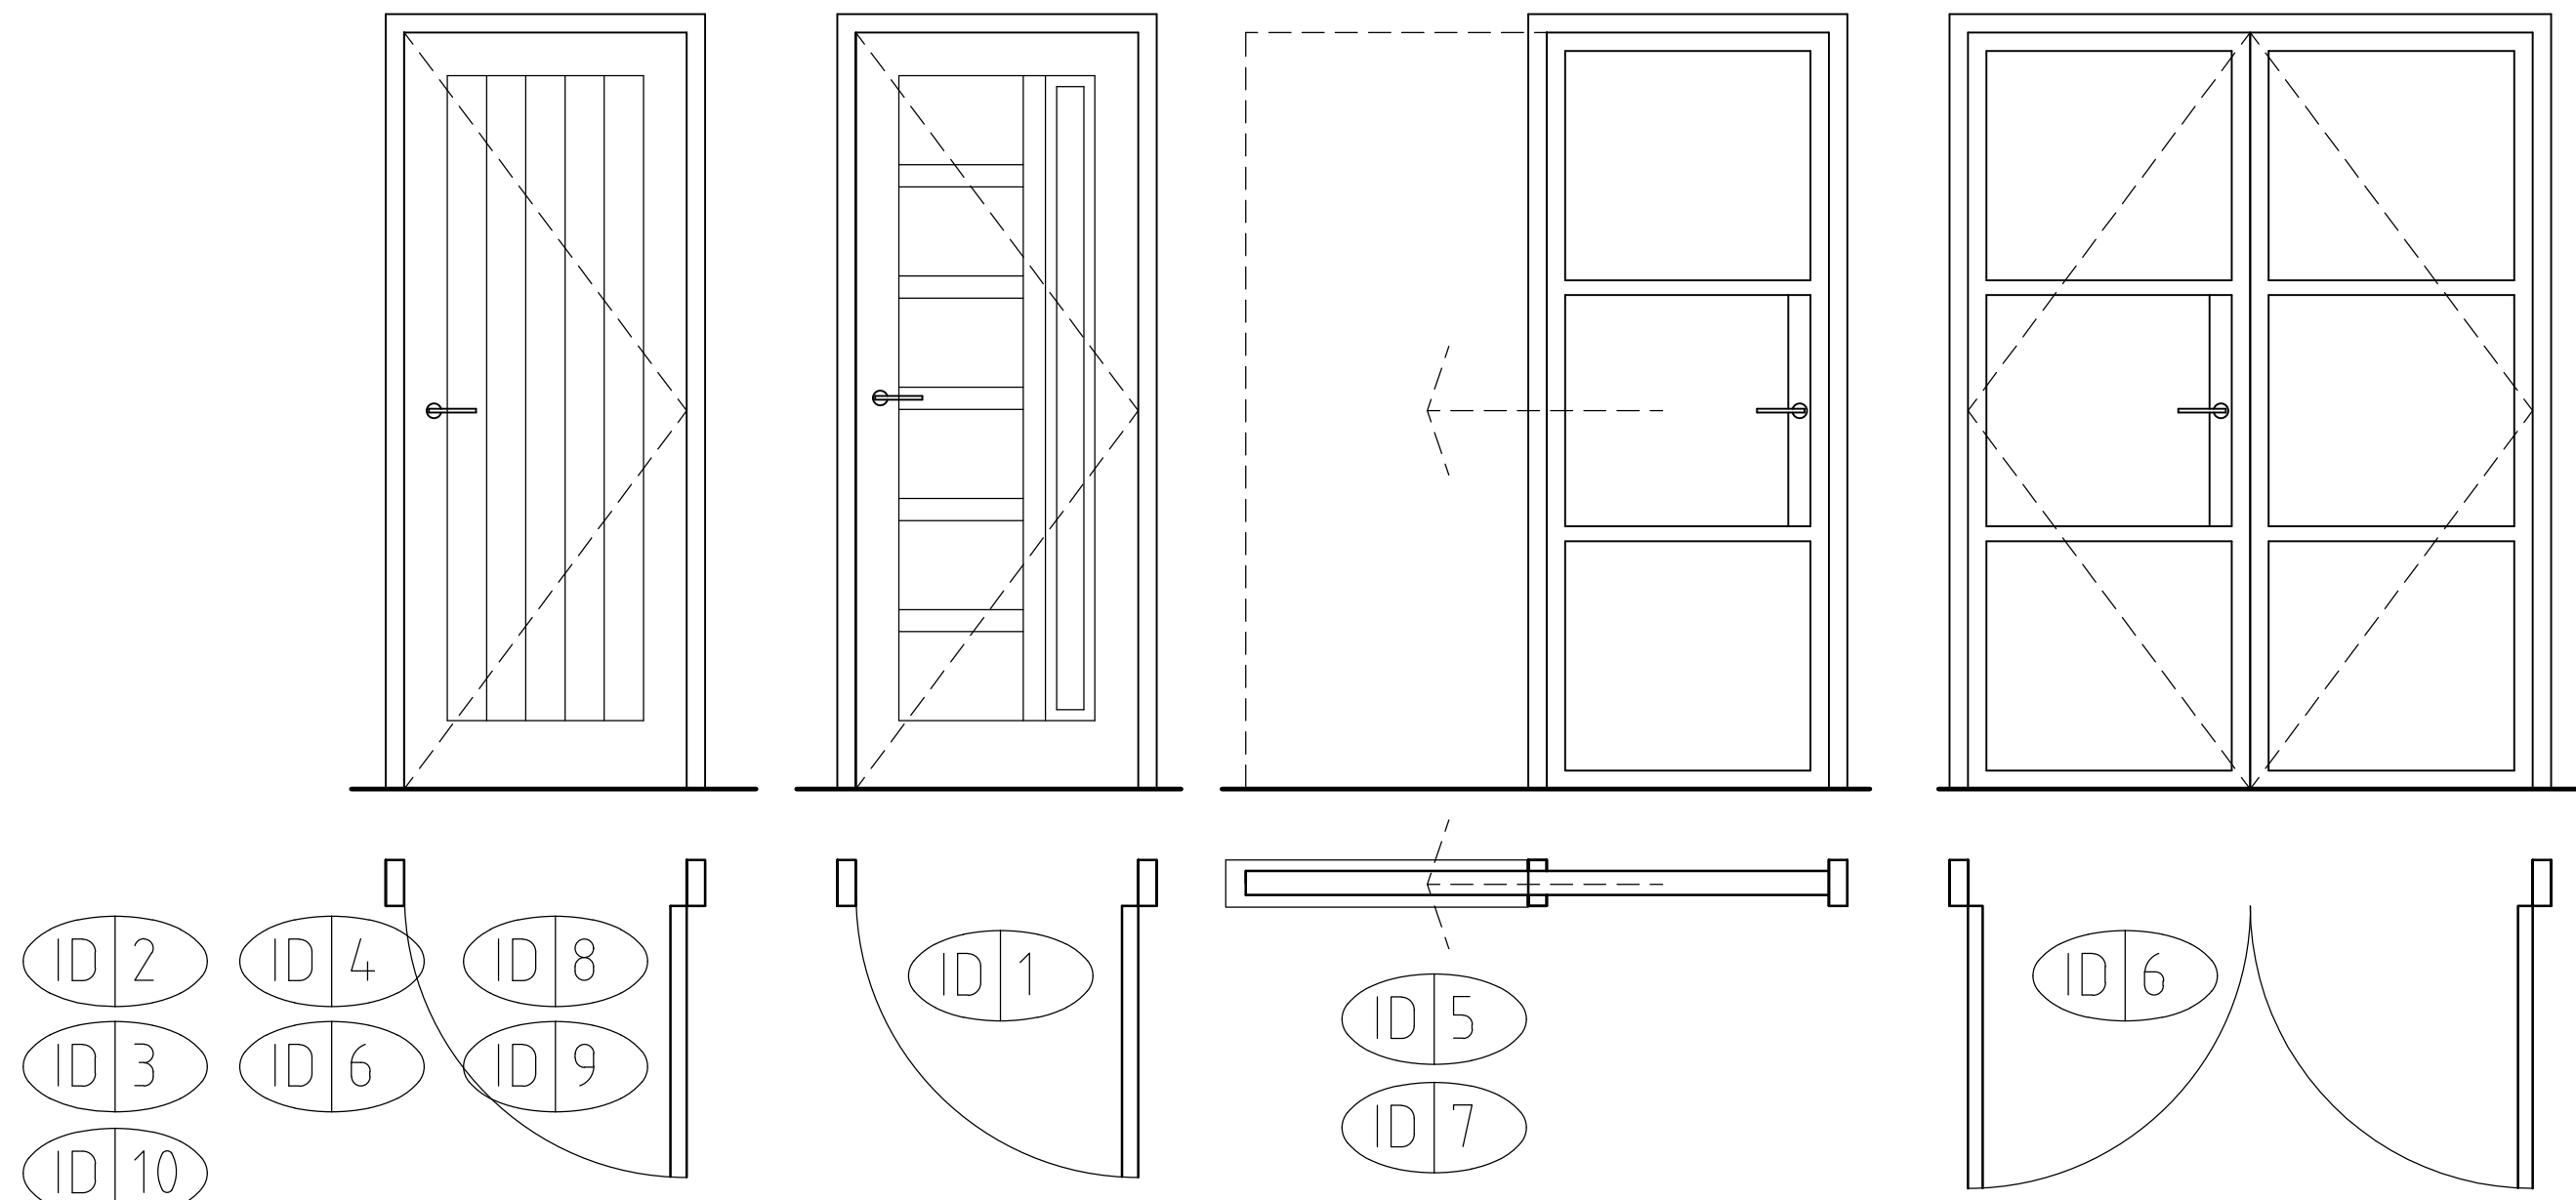



SOLID - HOWDENS PRE FINISHED DORDOGNE OAK
WENBAN SMITH LUCA
OBSCURE GLASS (M&T)

GLAZED - SLIDING BY SMART ALUSPACE
GLAZED BY SMART
ALUSPACE HINGED DOORS



PROPOSED ELEVATIONS OF INTERNAL DOORS
SCALE 1:20 @ A1

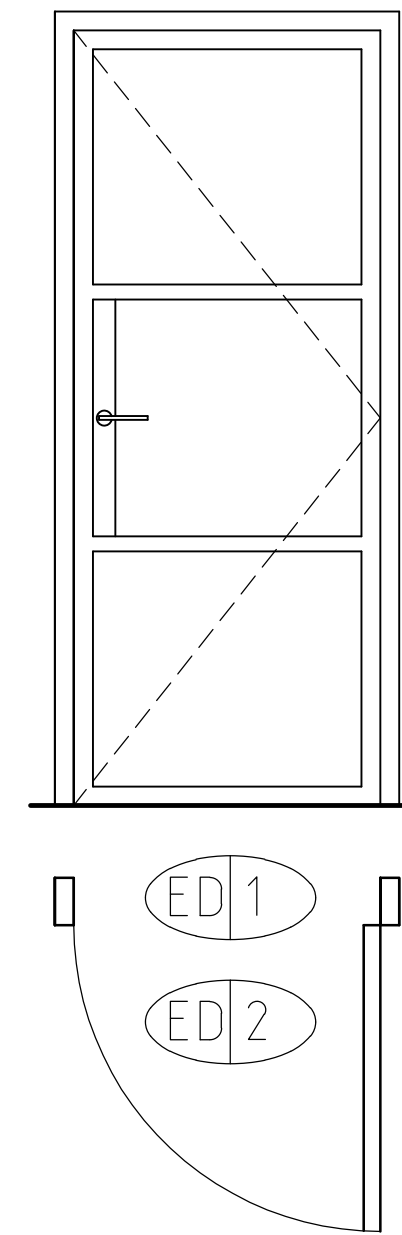


GLAZED BY SMART
ALITHERM HERITAGE 60
OBSCURE GLASS TO ED2
CLEAR GLASS TO ED1

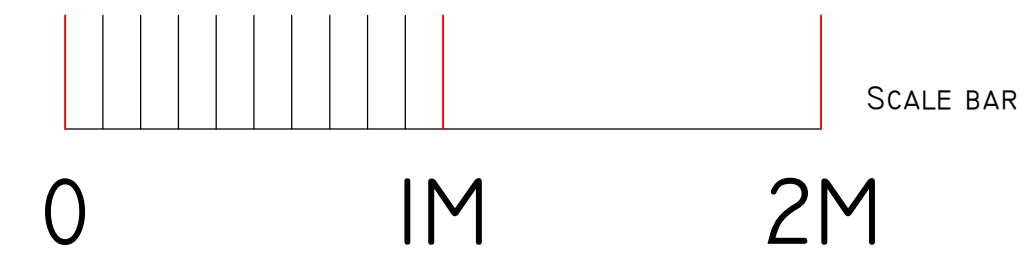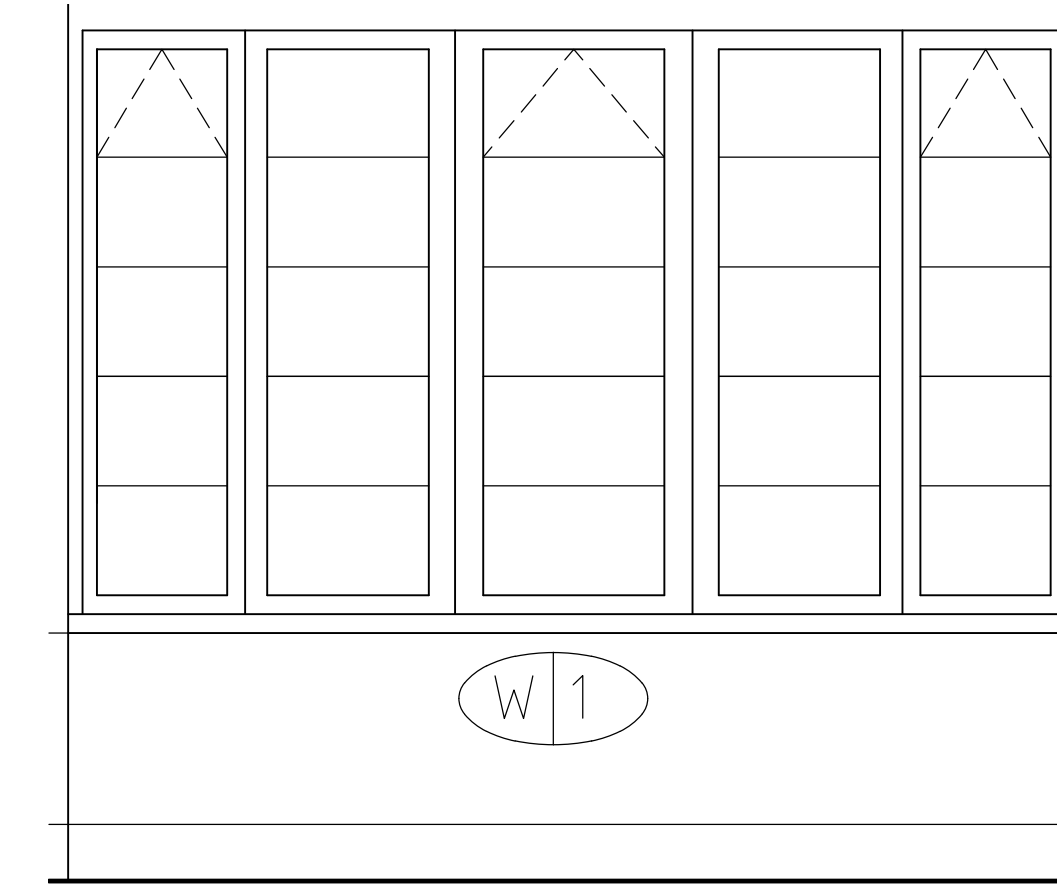





PROPOSED ELEVATIONS OF EXTERNAL DOORS AND WINDOWS
SCALE 1:20 @ A1

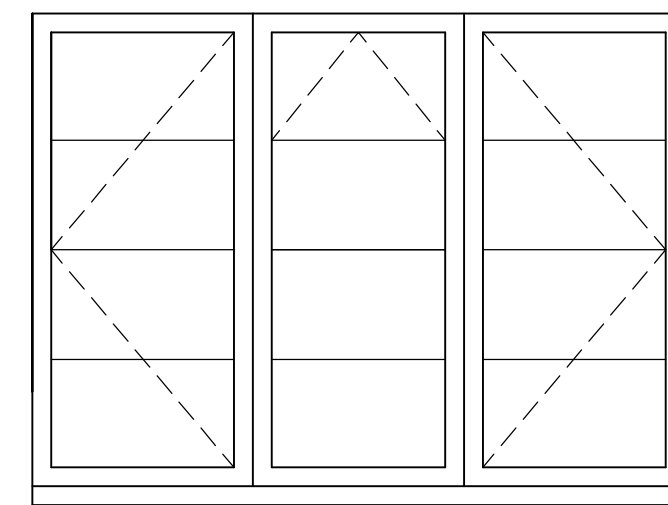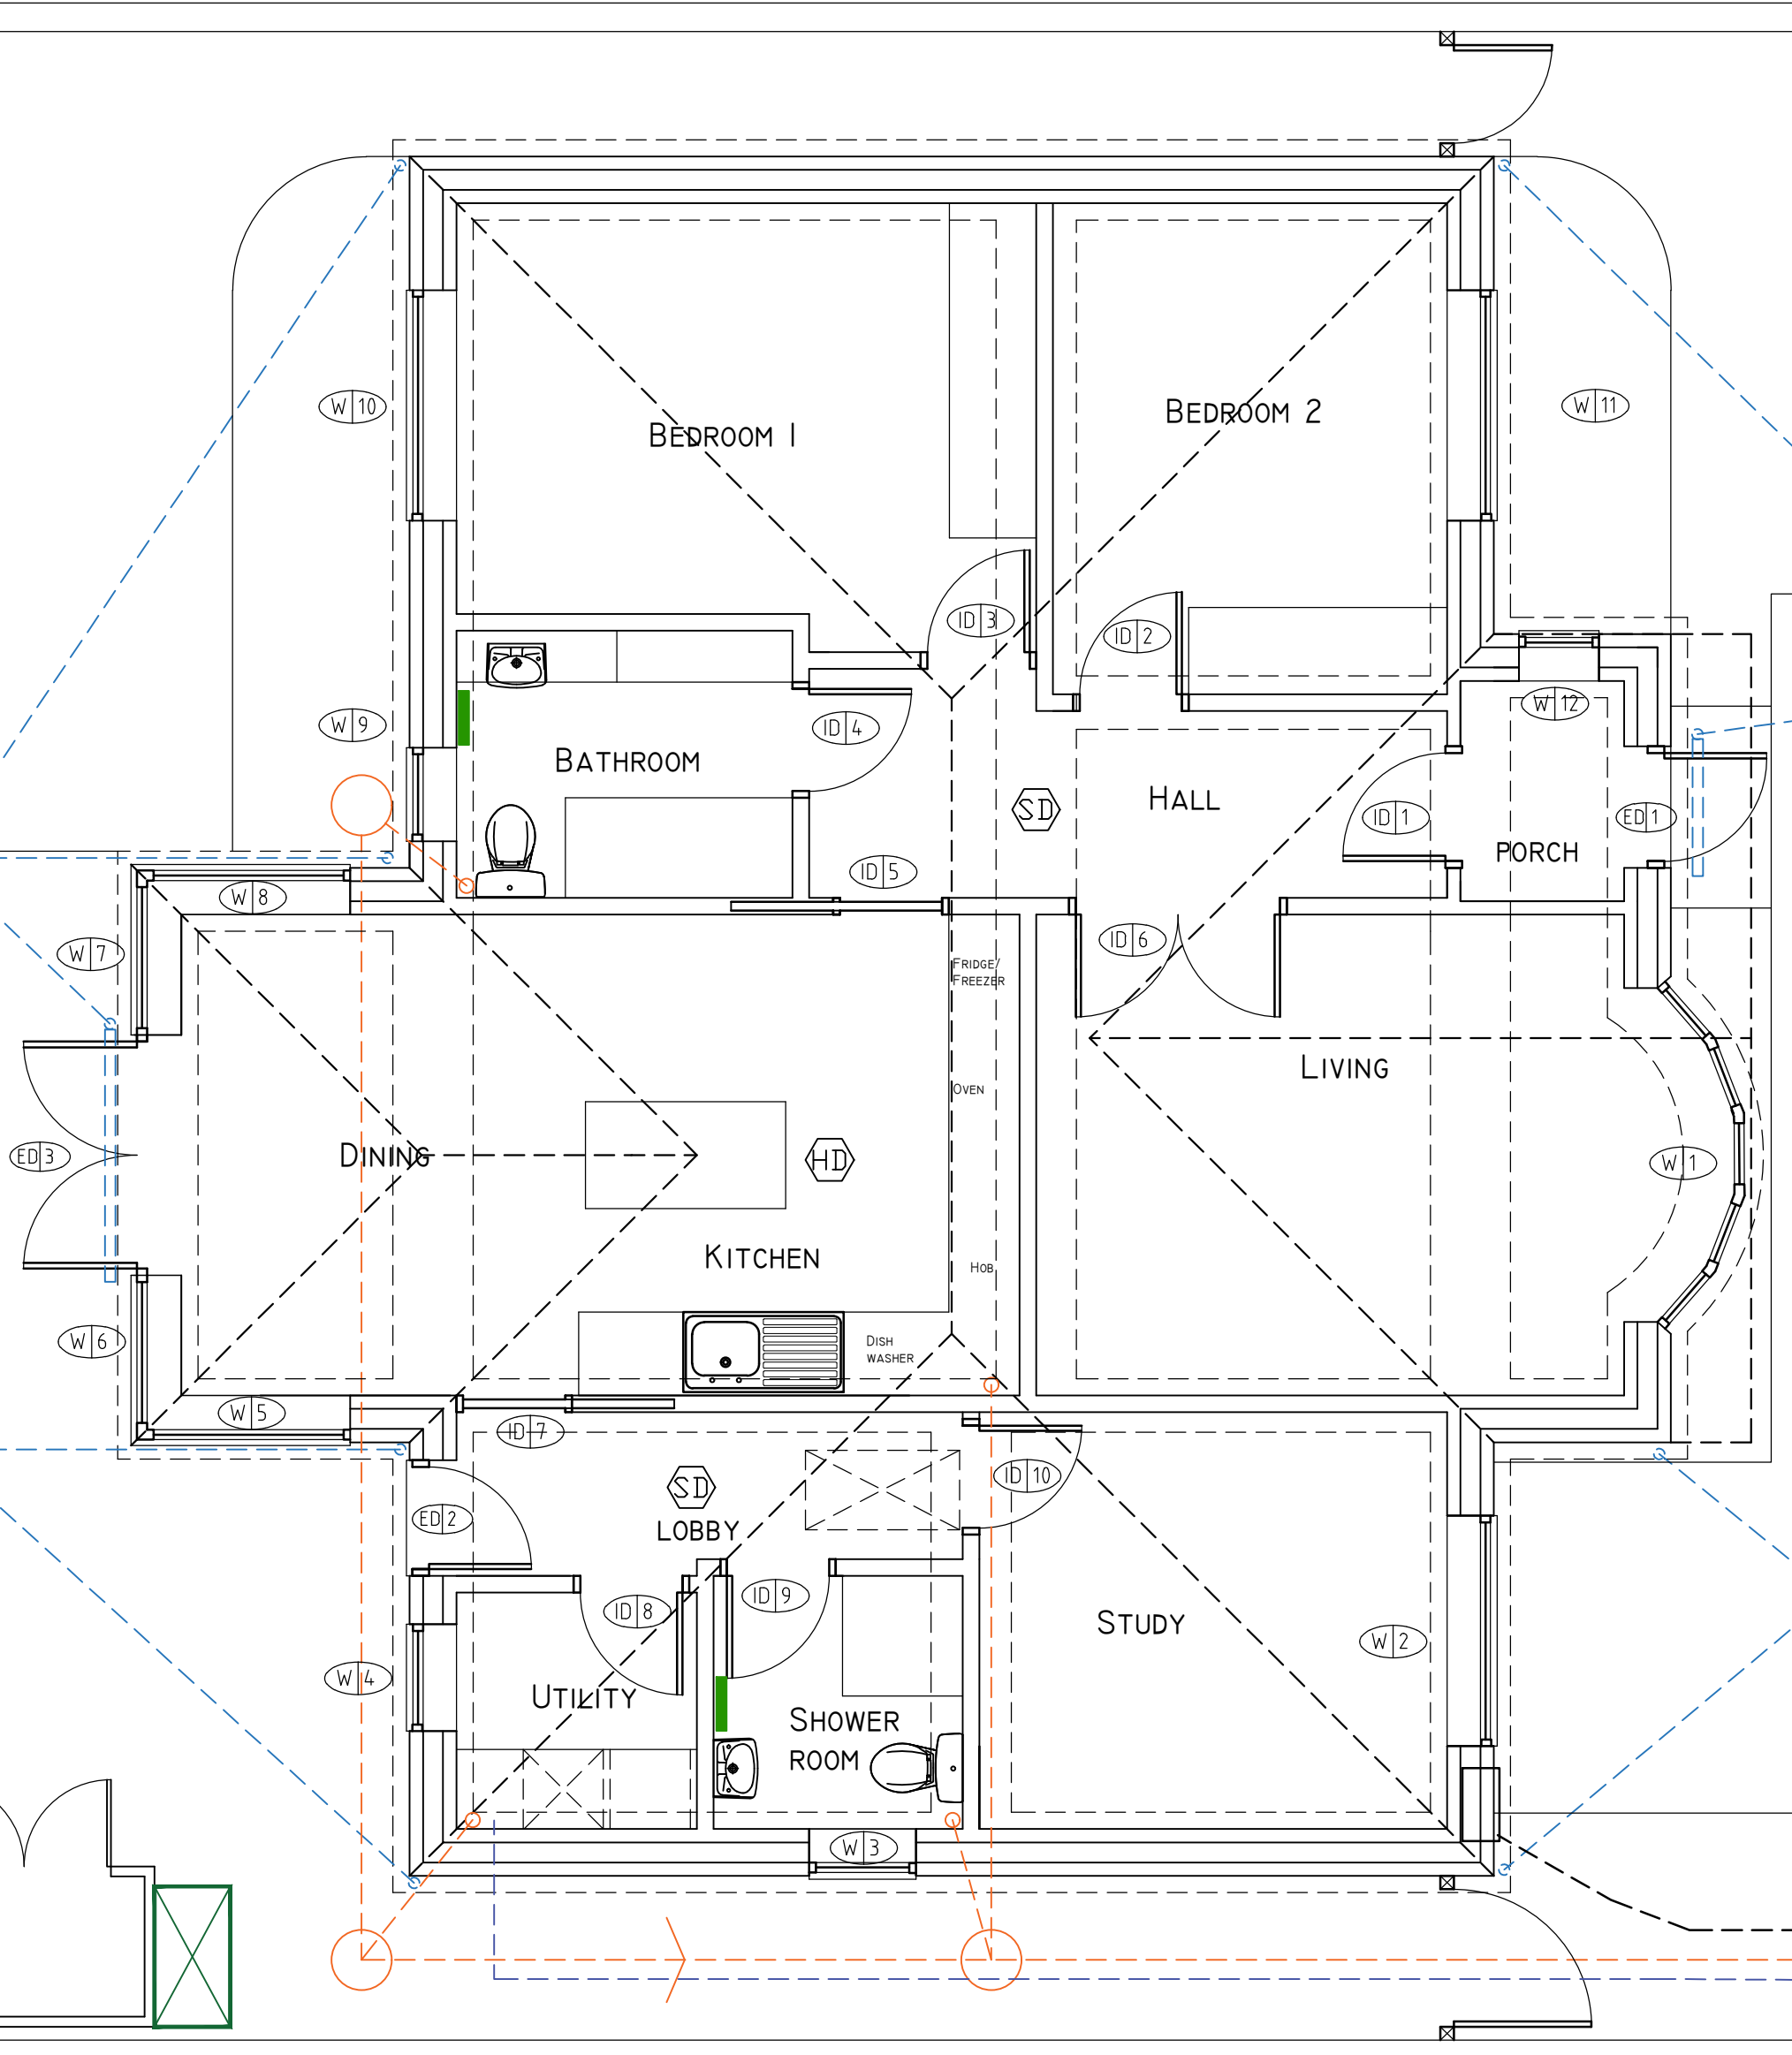

W 2 W 10 W 11
BEDROOM WINDOWS ALL WITH EGRESS
OPENING AND TRICKLE VENTS

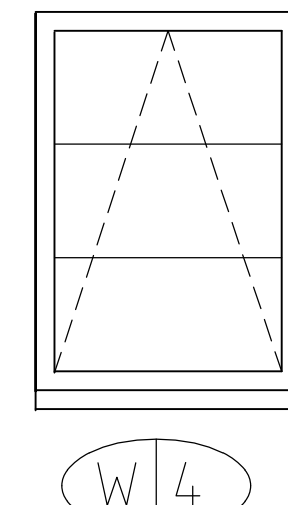

W 3 W 9
BATHROOM WINDOWS W3 & W9 WITH
OBSCURE GLASS AND TRICKLE VENTS

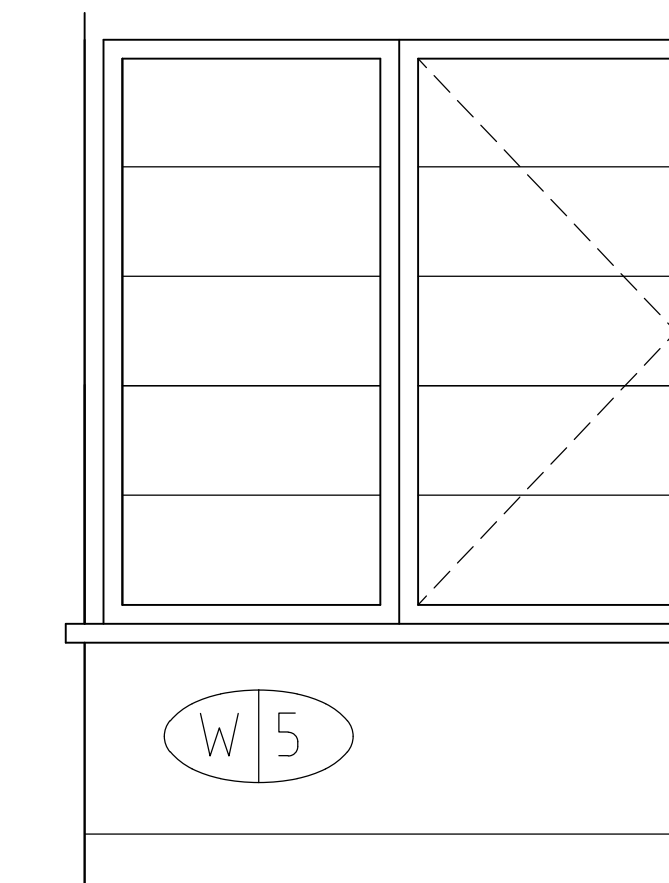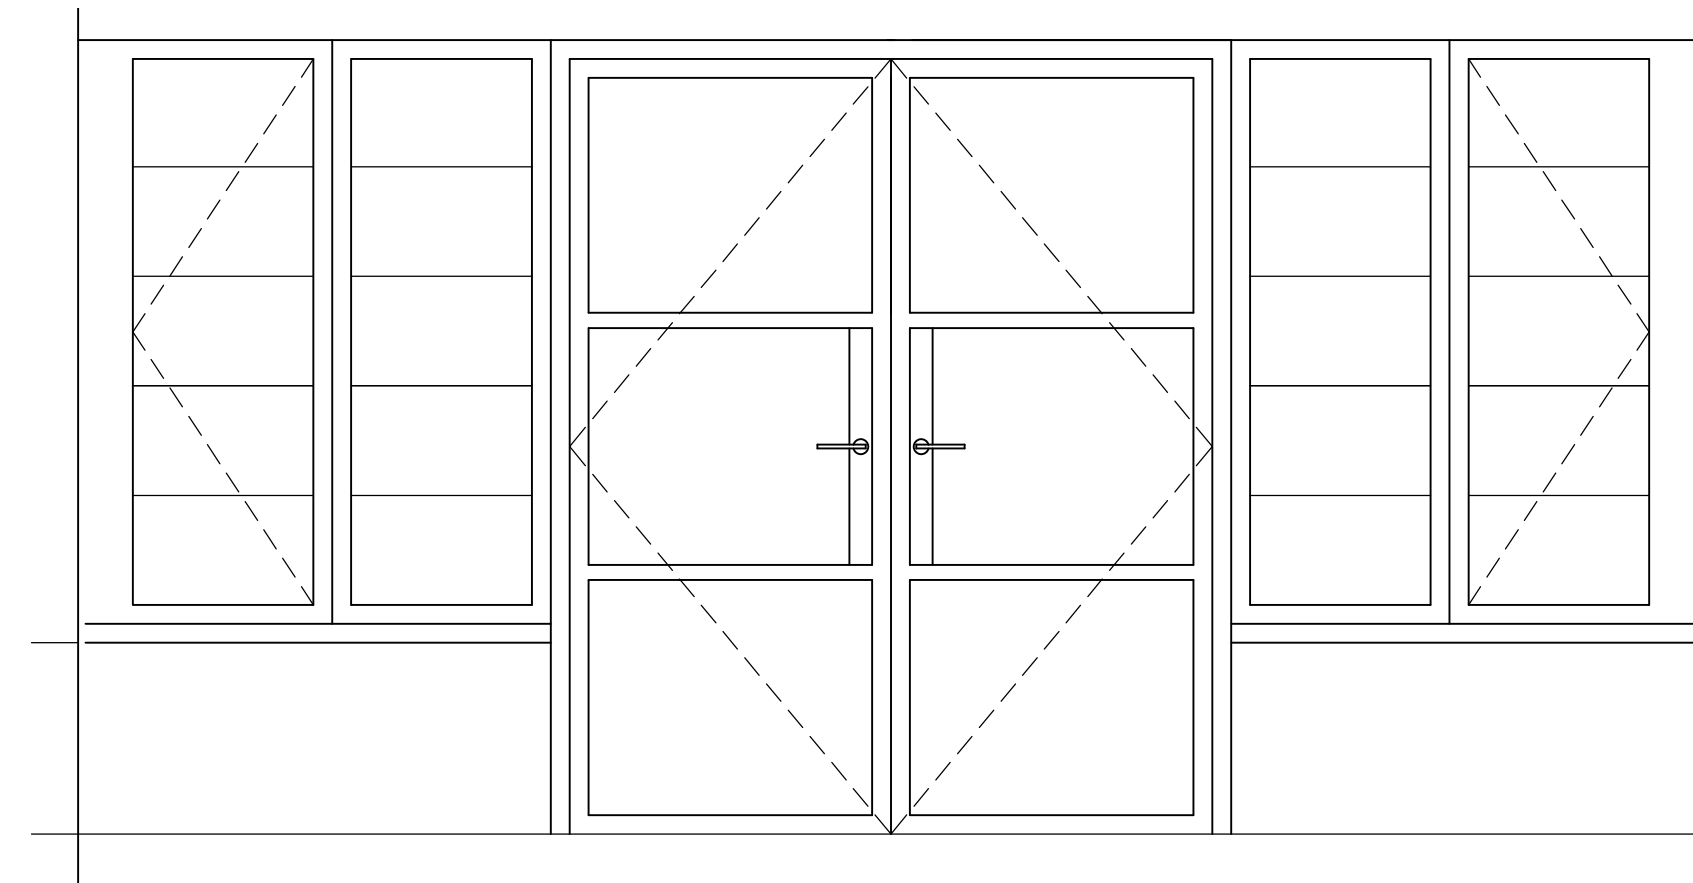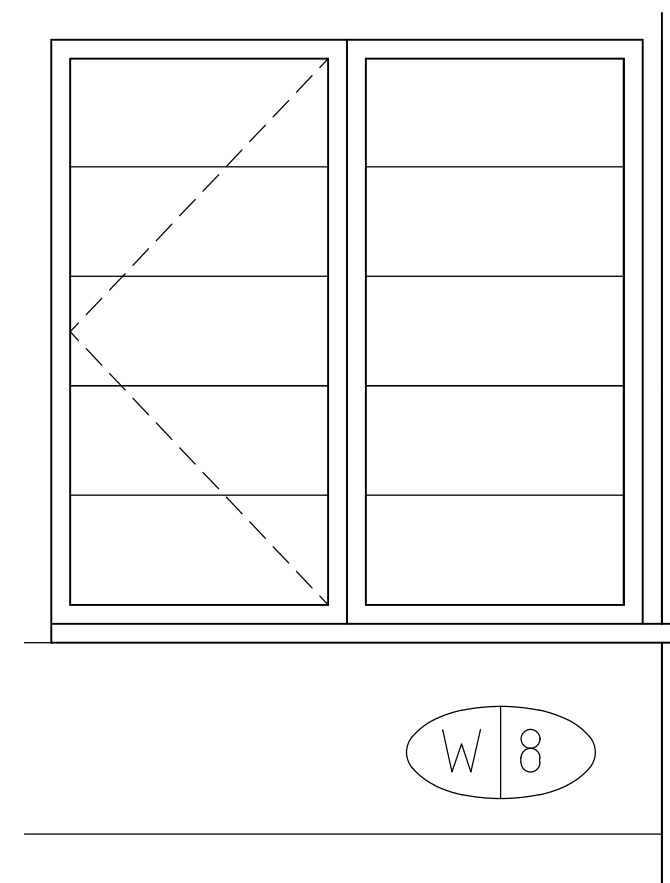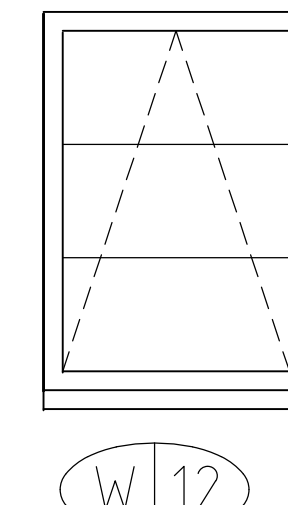

ALL WINDOWS AND EXTERNAL DOORS
FROM ALITHERM HERITAGE RANGE
IN ANTHRACITE GREY COLOUR

02 issue to planning, approval of details reserved by condition 12.12.25



Pope Stevens Architecture Ltd.
Crossways | 2 Beech Avenue
Chichester | West Sussex | PO19 3DR
Telephone: 01243 782 796
Email: pope.stevens@btinternet.com

RIBA
Chartered Practice

Project
26 Ilex Way
Goring by Sea
West Sussex

Drawing
Proposed bungalow
Doors and Windows Plan and elevations

Date: Sept 2025
Drawing No.: BR-07
Revision: 02

Drawn by: CDP
Scale: 1:20 & 50 @ A1

PROPOSED PLAN
SCALE 1:50 @ A1

