AMENDMENT

ADUR & WORTHING
PLANNING SERVICES
PLAN | AWDM/1391/16
DATE VALID | Rec. 9/3/17

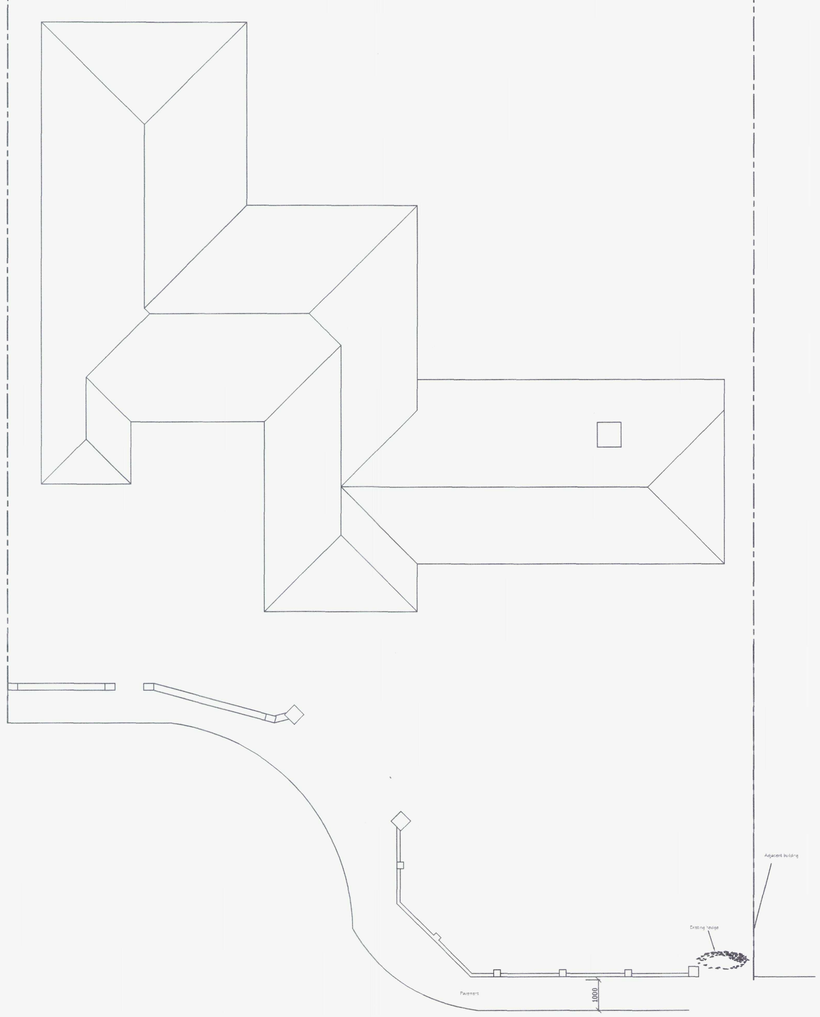

Proposed Front Walling Plan



Proposed West Elevation

0 0.5 1 2 3 4 5 6 7 8 9 10
SCALE 1:100

Tony Rogers
Building Consultants
Address: 40 Dawn Crescent, Upper Beeding
West Sussex, BN44 3WH
Telephone: 01903 815225 Fax: 01903 815225

Rev.	Date:	Revision Description:

Client: Mr G Wedekind

Address: 10 Old Rectory Gardens
Southwick
West Sussex
BN42 5SQ

Project: Retrospective application for a wall

Scale: 1:50 1:100
Paper Size A1

Date: April 2012

Drawing No: 12/741/10

Drawn By: AWR | Revision: