



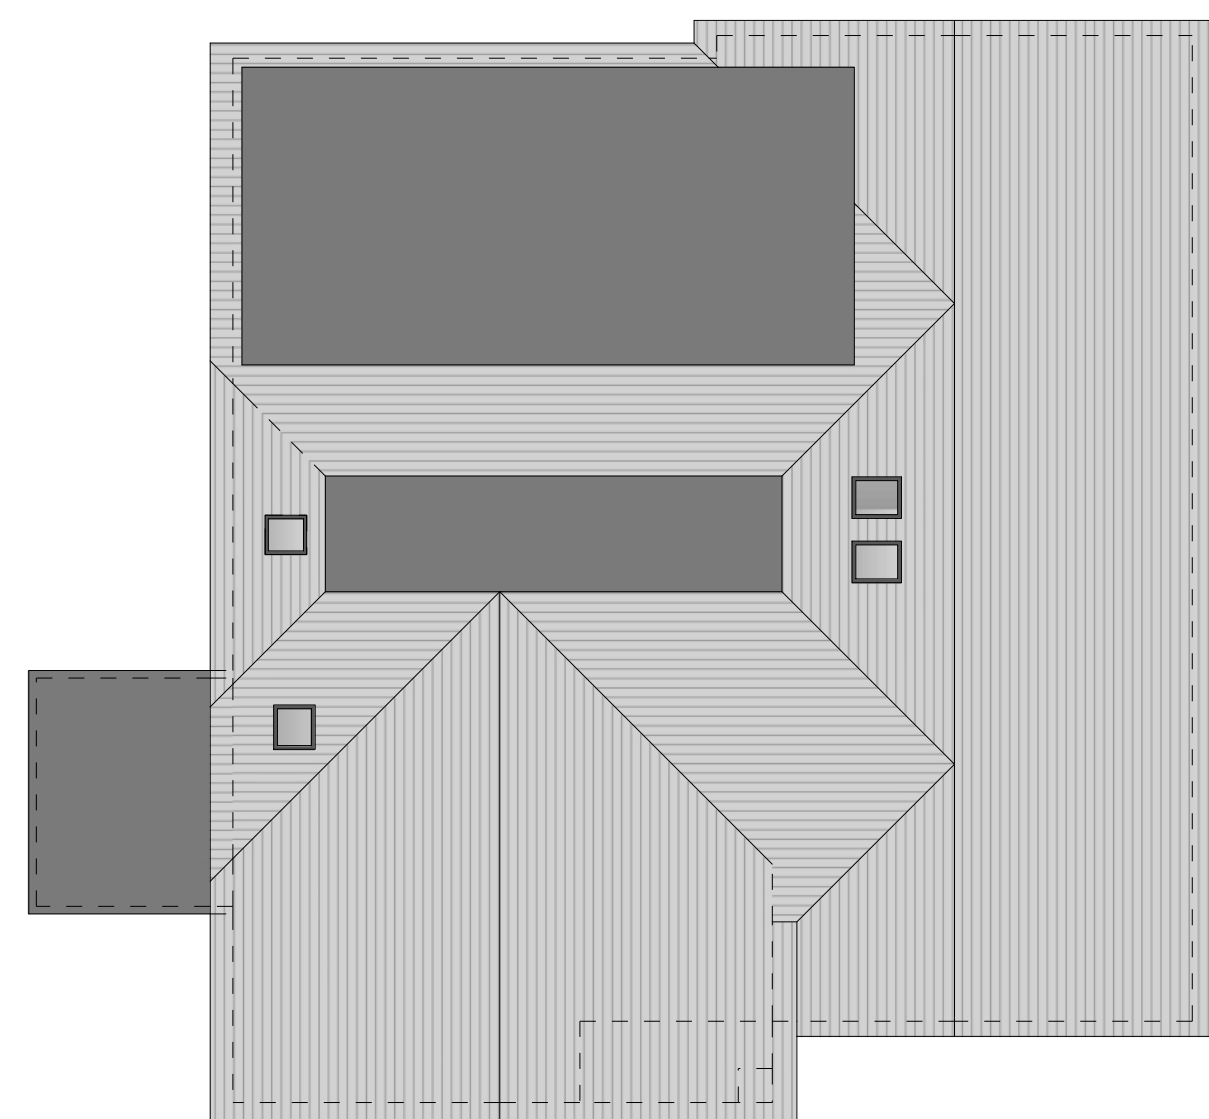


ROOF PLAN
1:100 @ AI

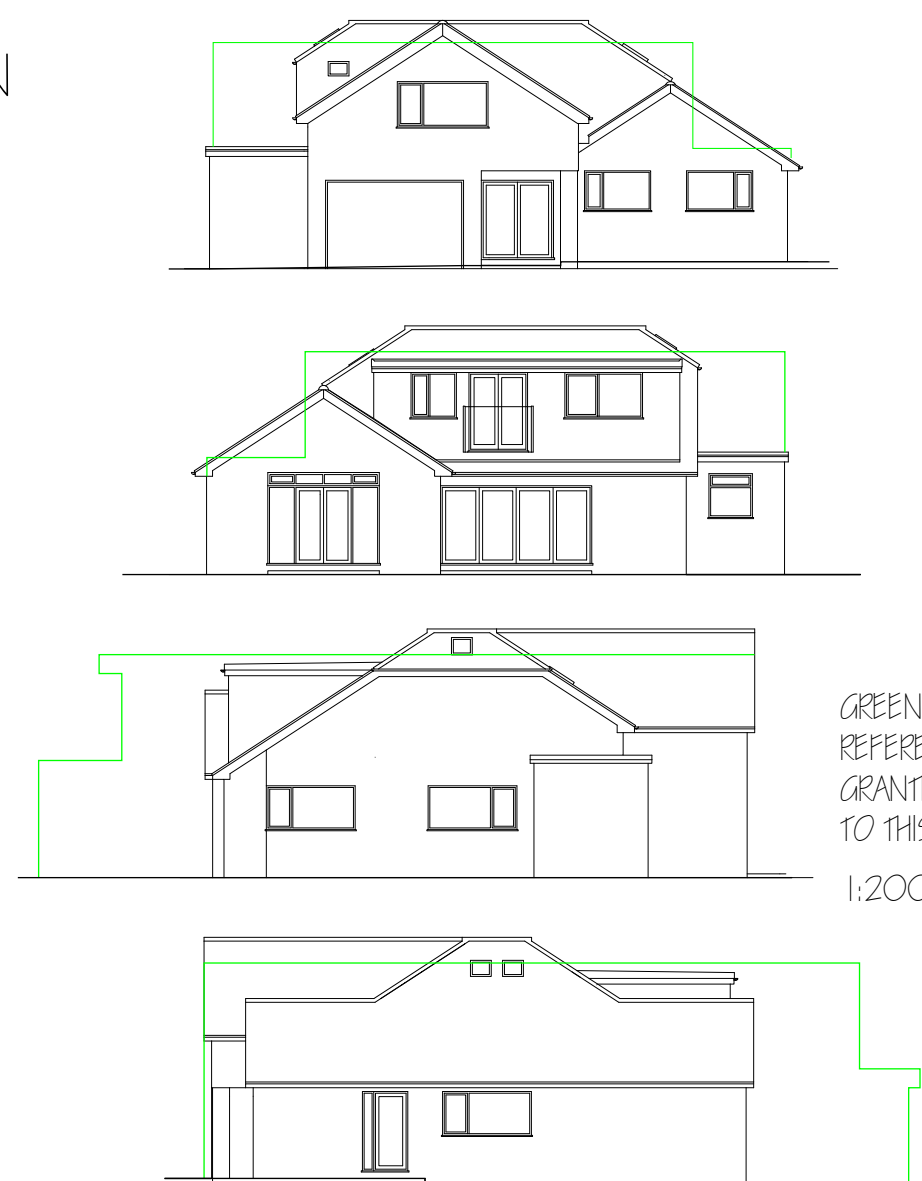

GREEN LINES SHOW
REFERENCE TO THE PREVIOUSLY
GRANTED PERMISSION IN RELATION
TO THIS NEW APPLICATION
1:200 @ AI



FRONT (NORTH)

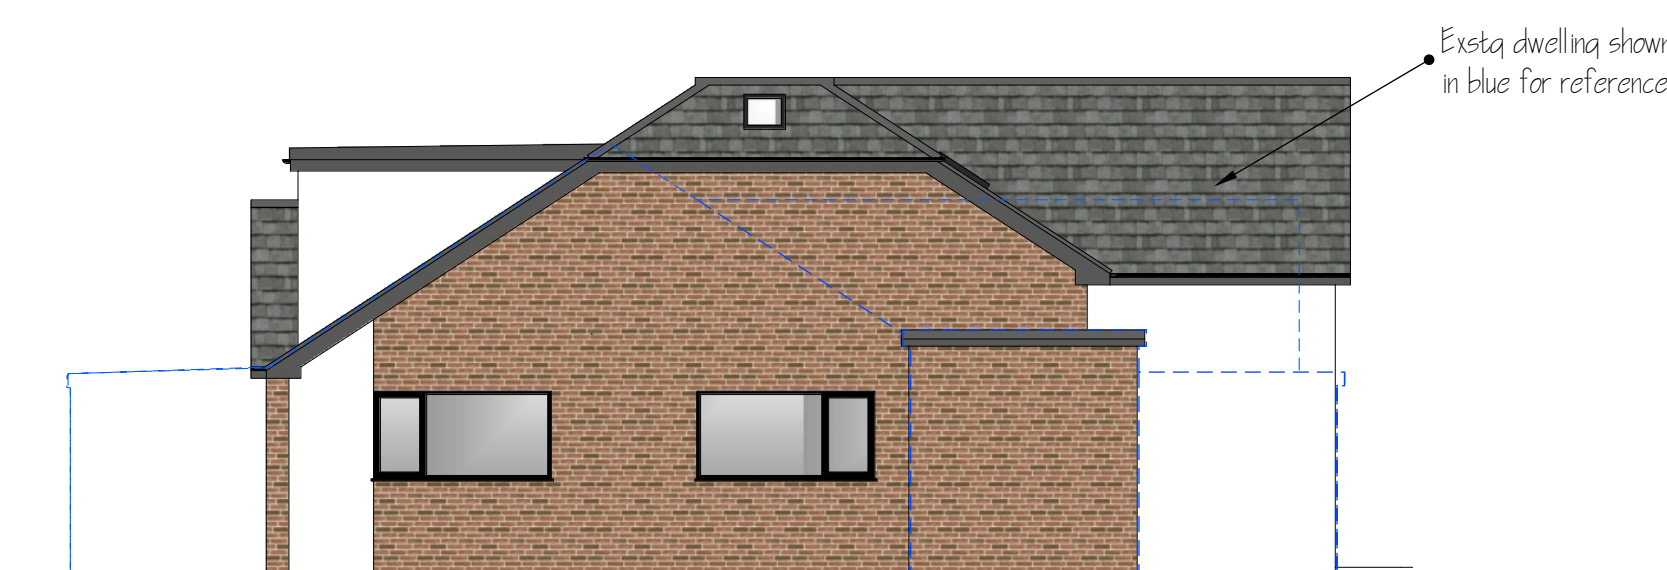

SIDE (EAST)


1:100 @ AI




REAR (SOUTH)



SIDE (WEST)

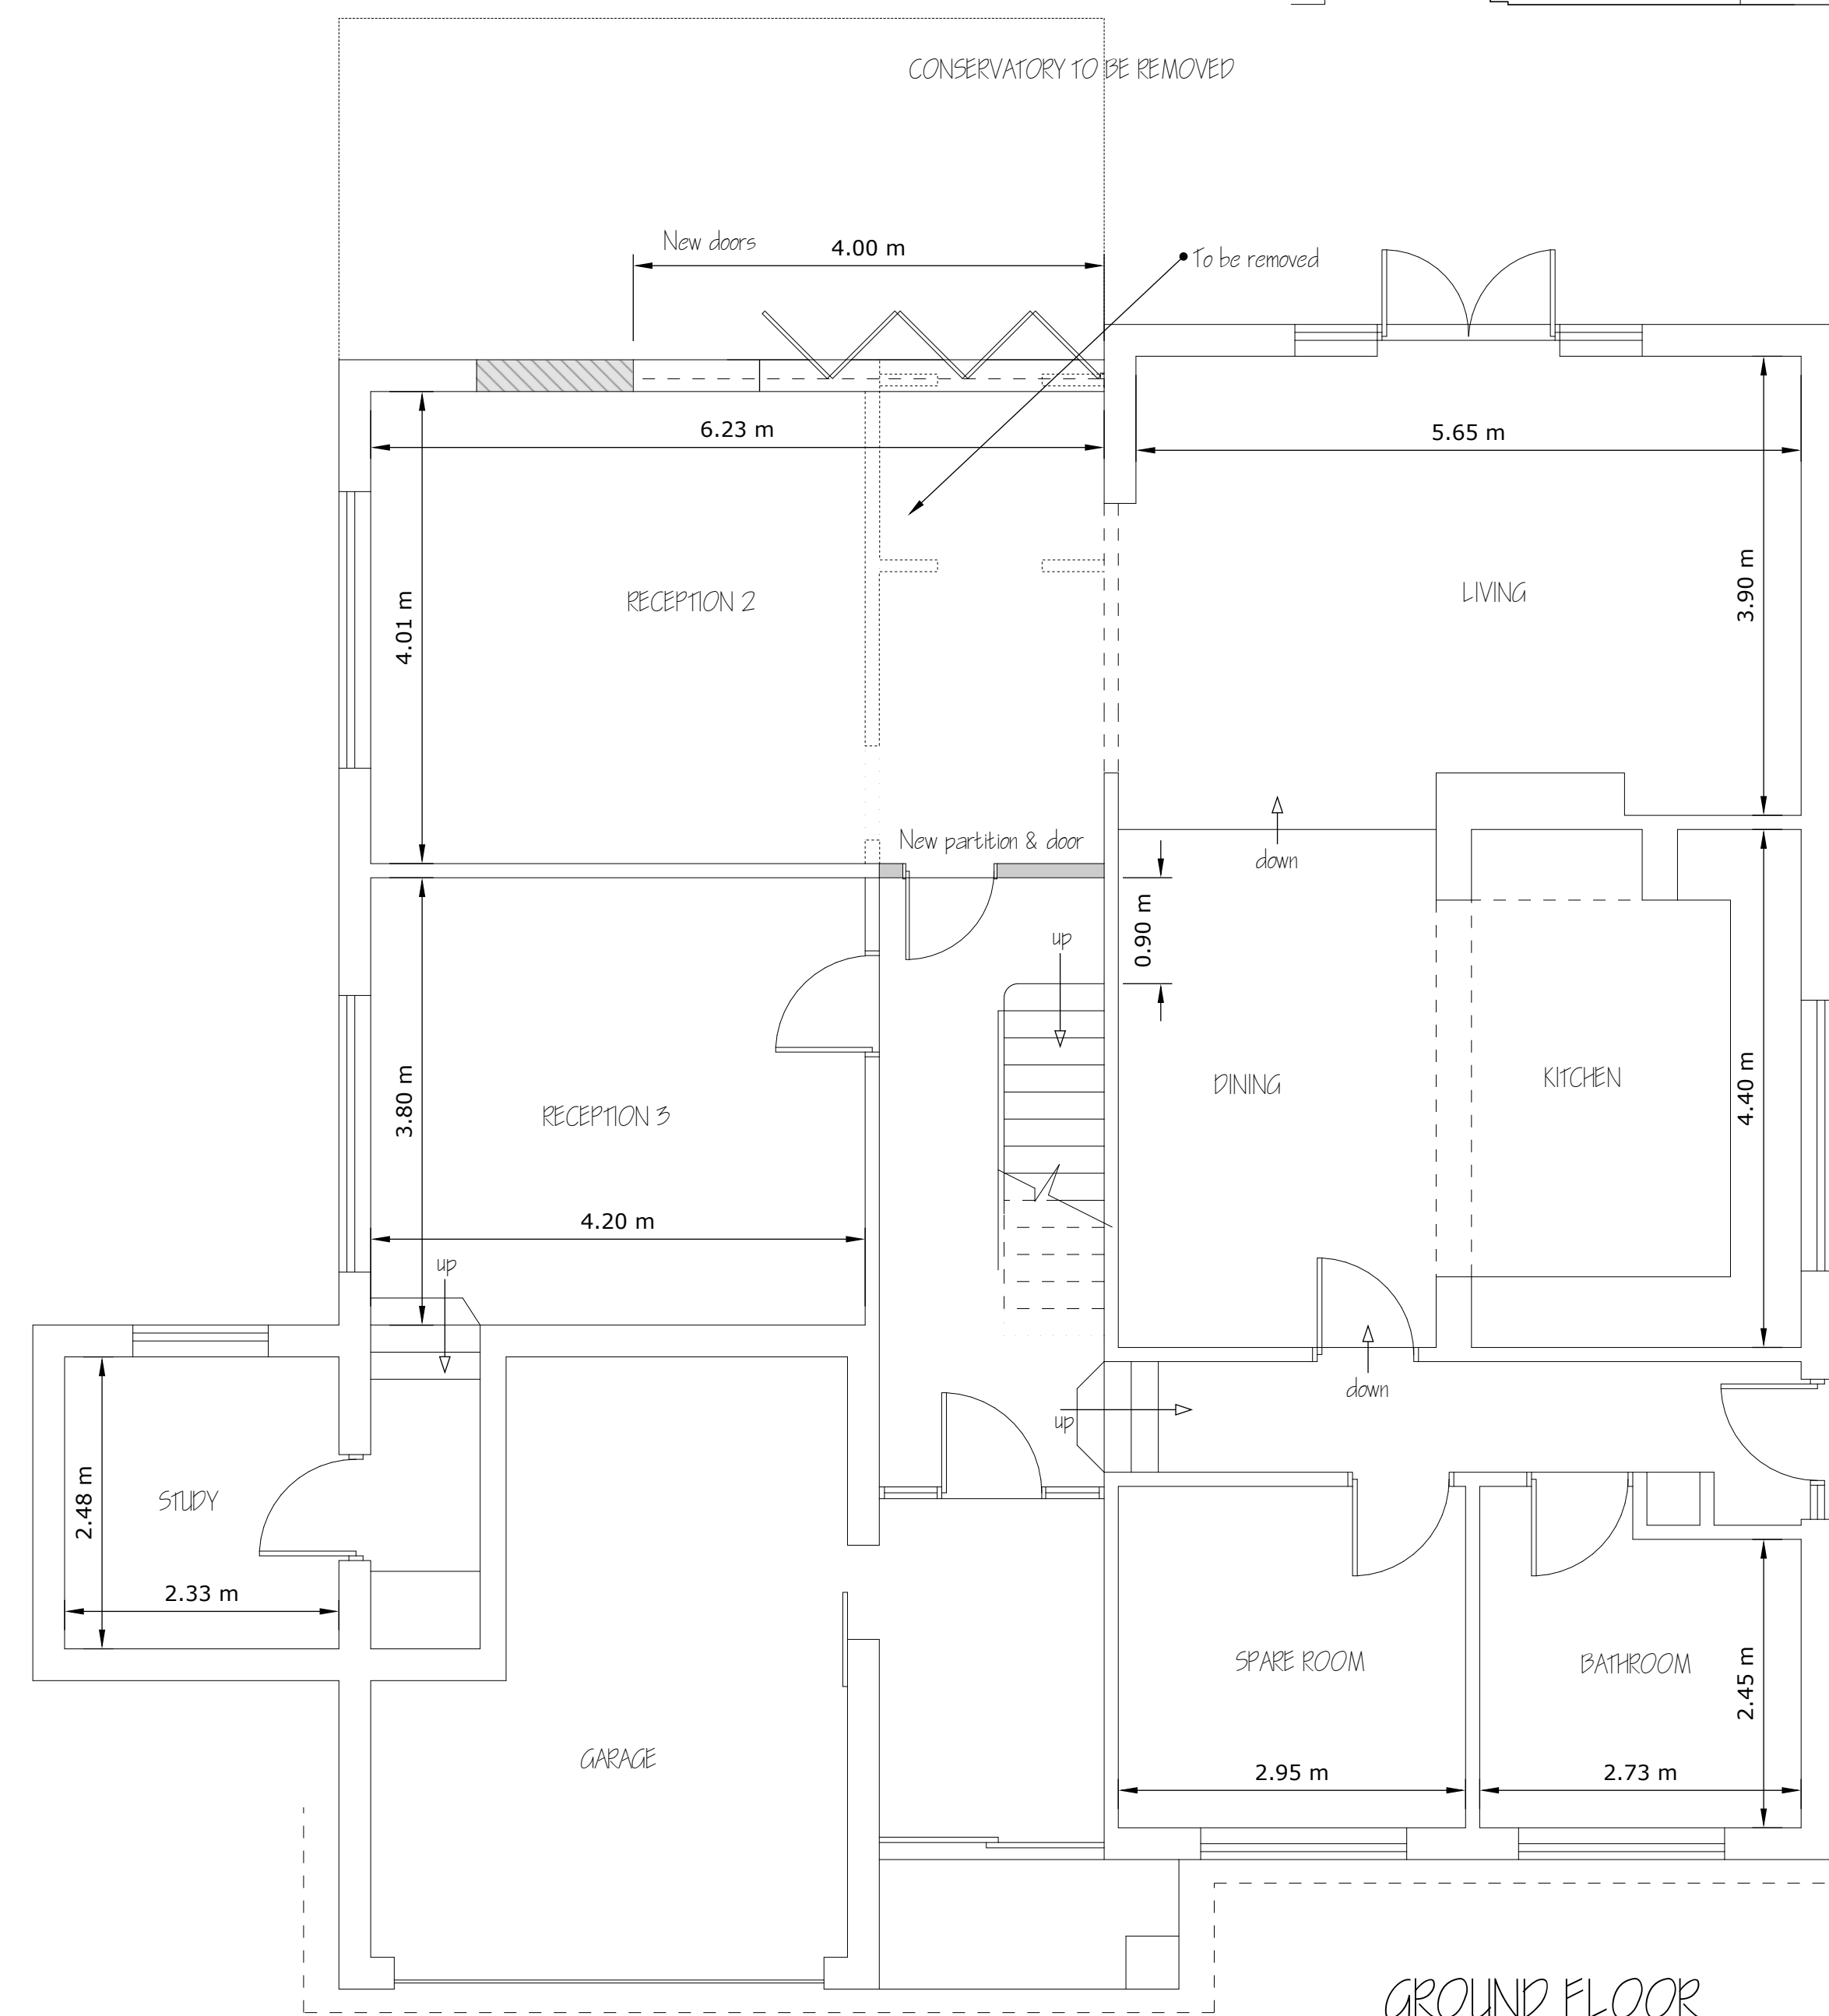

GROUND FLOOR

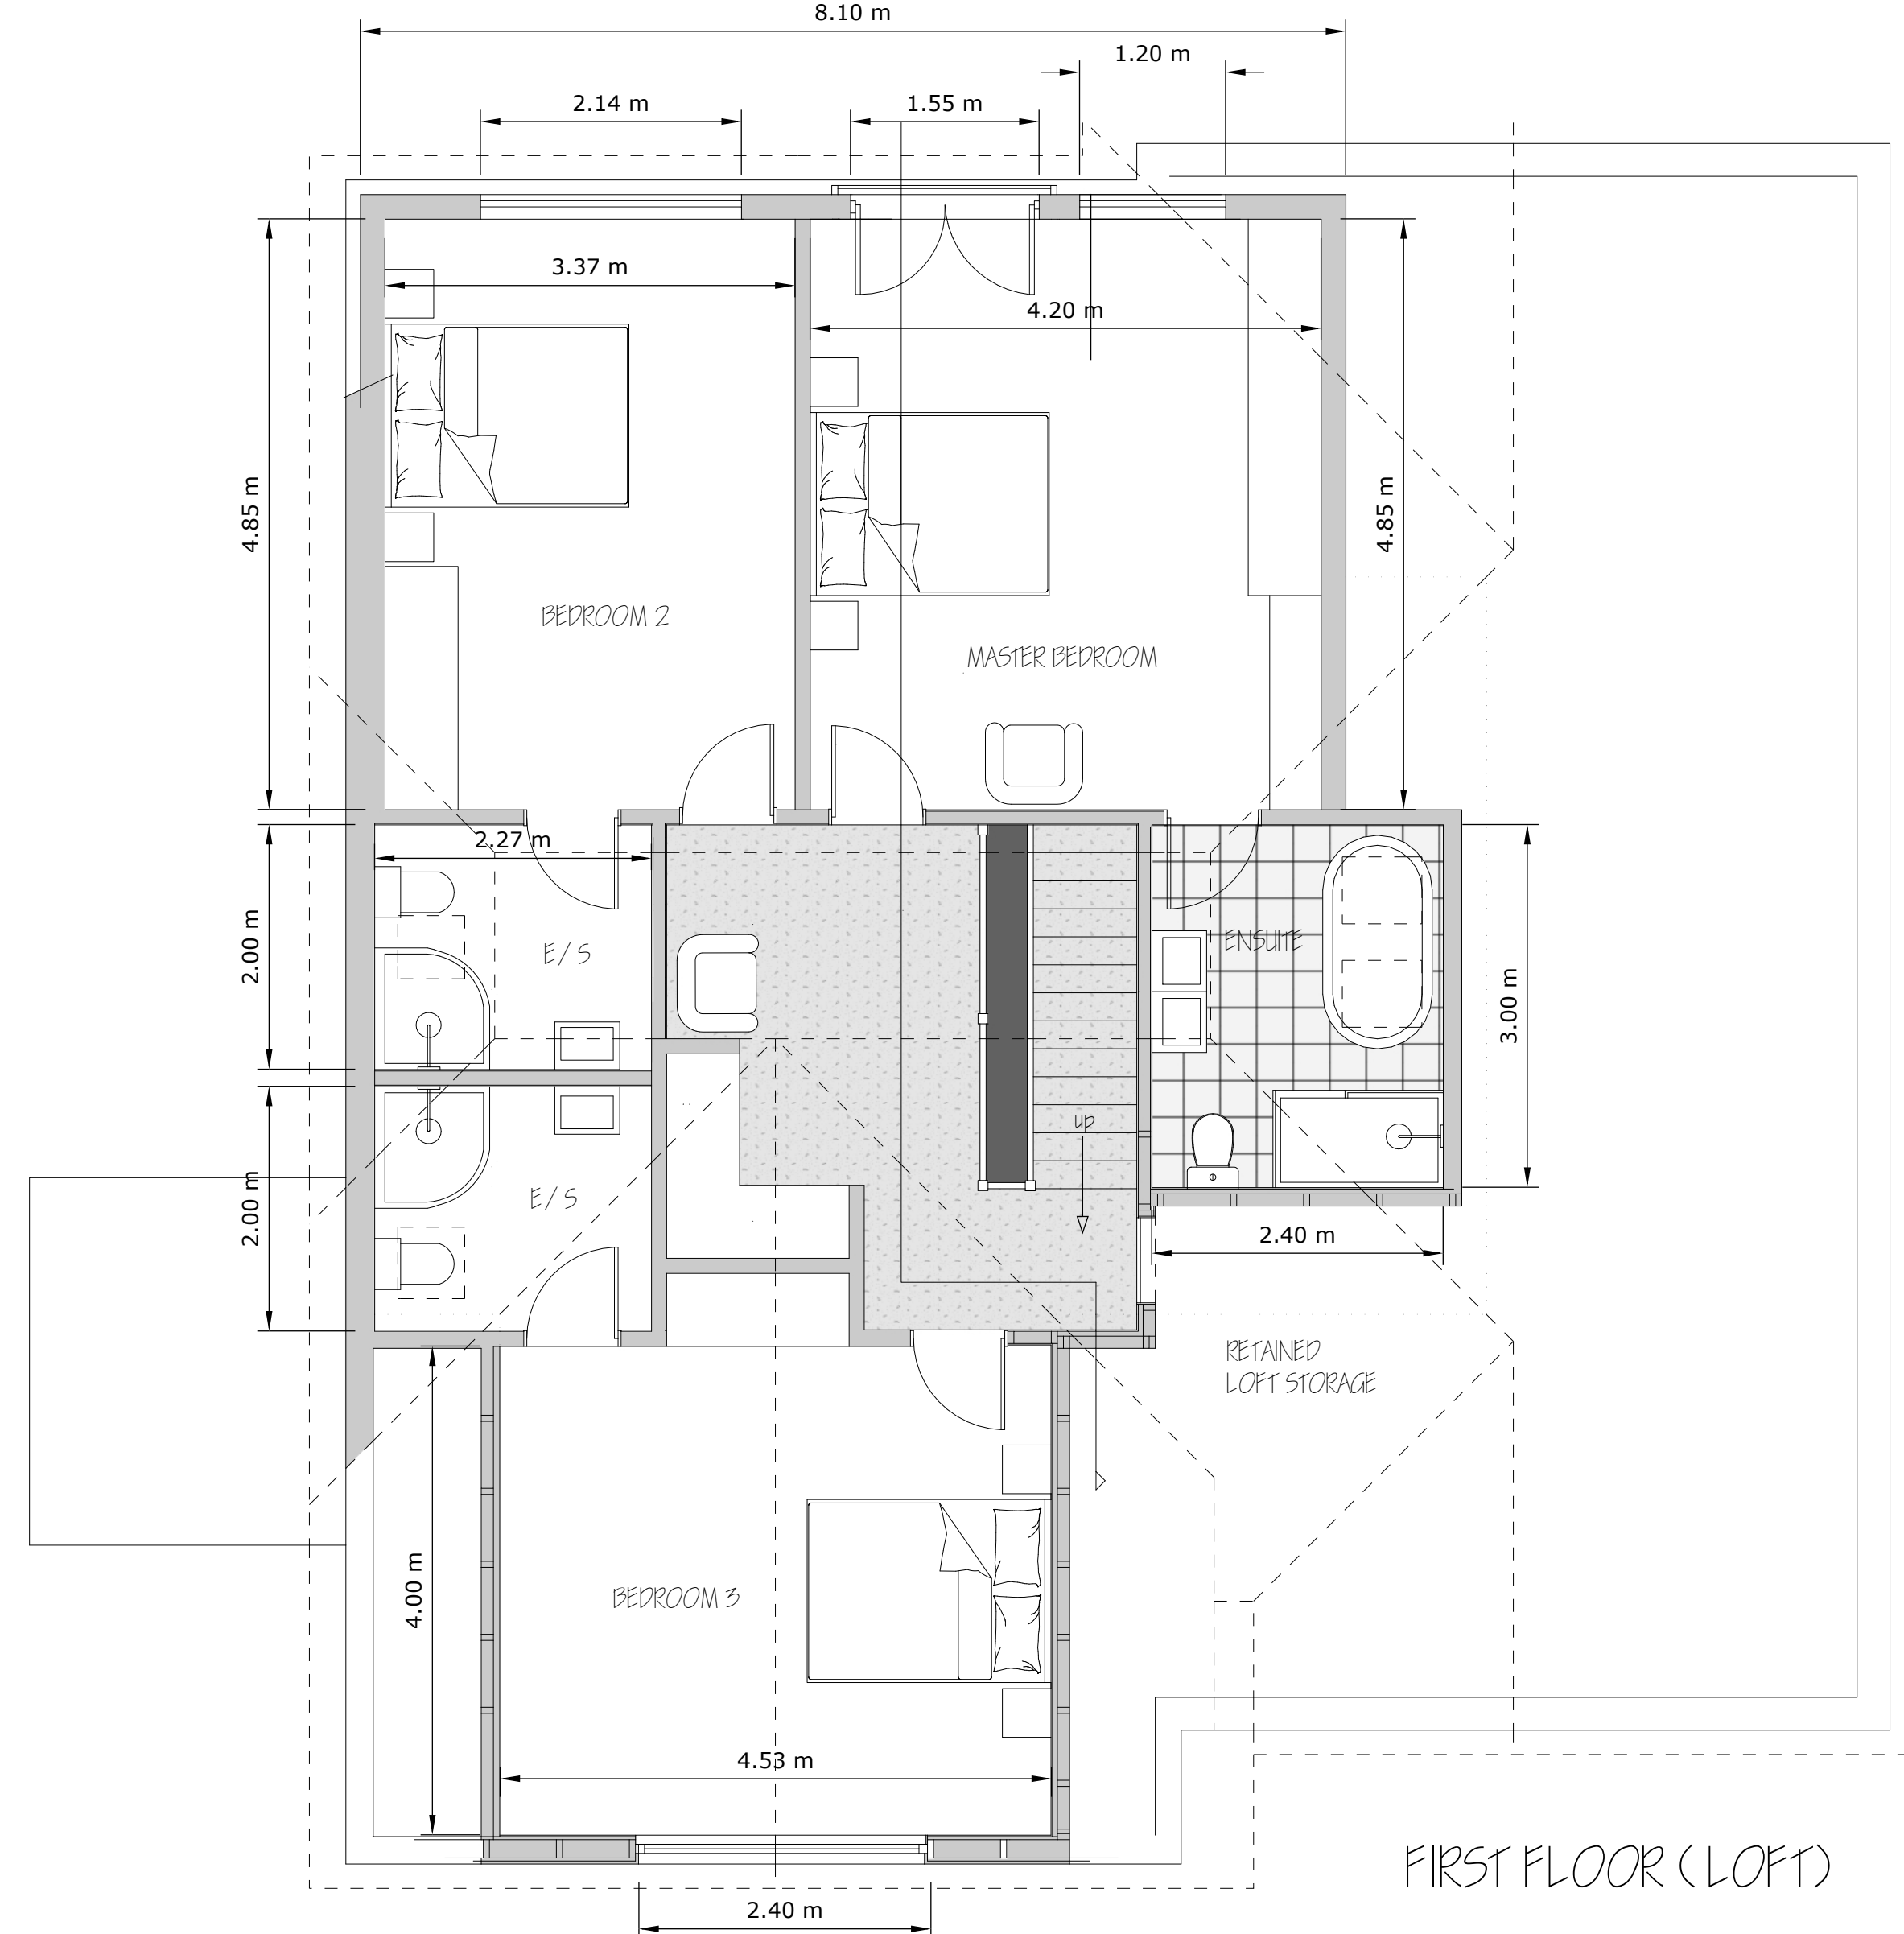



FIRST FLOOR (LOFT)

PROPOSED MATERIALS

White rendered walls
Face brick walls
Grey tiled roof
Grey GRP flat roof sections
Black windows/ doors
Black rainwater goods

AMENDMENTS FROM PREVIOUS:

Rear dormer widened to allow for re-positioning of first floor layout to resolve window/ privacy issues.

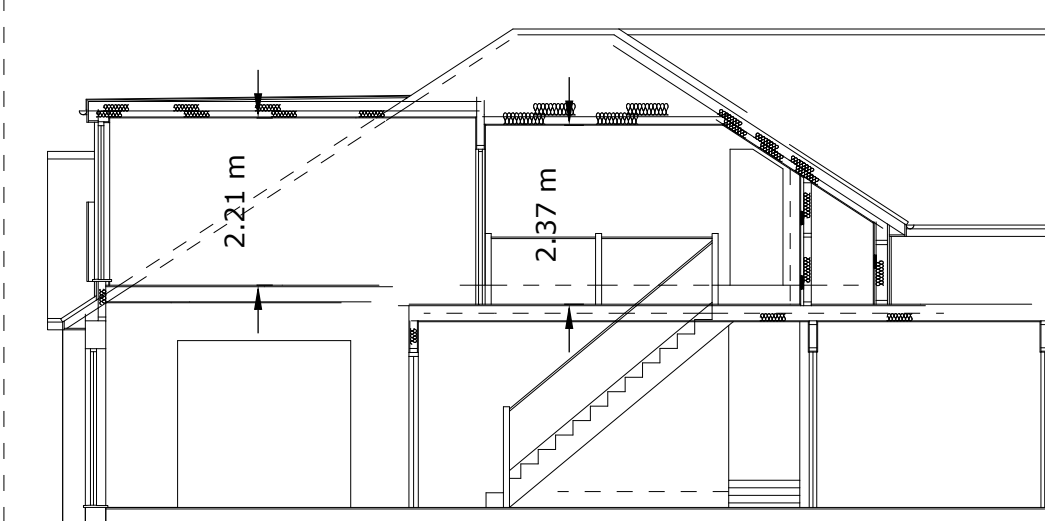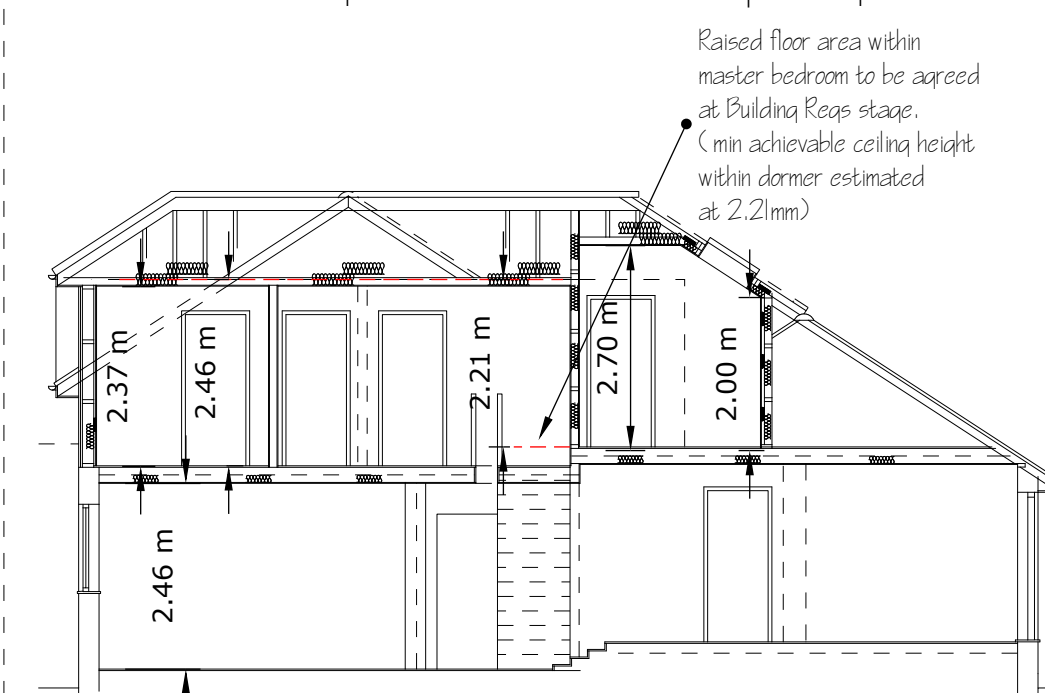

SECTIONS
1:100 @ AI

NORTH

