


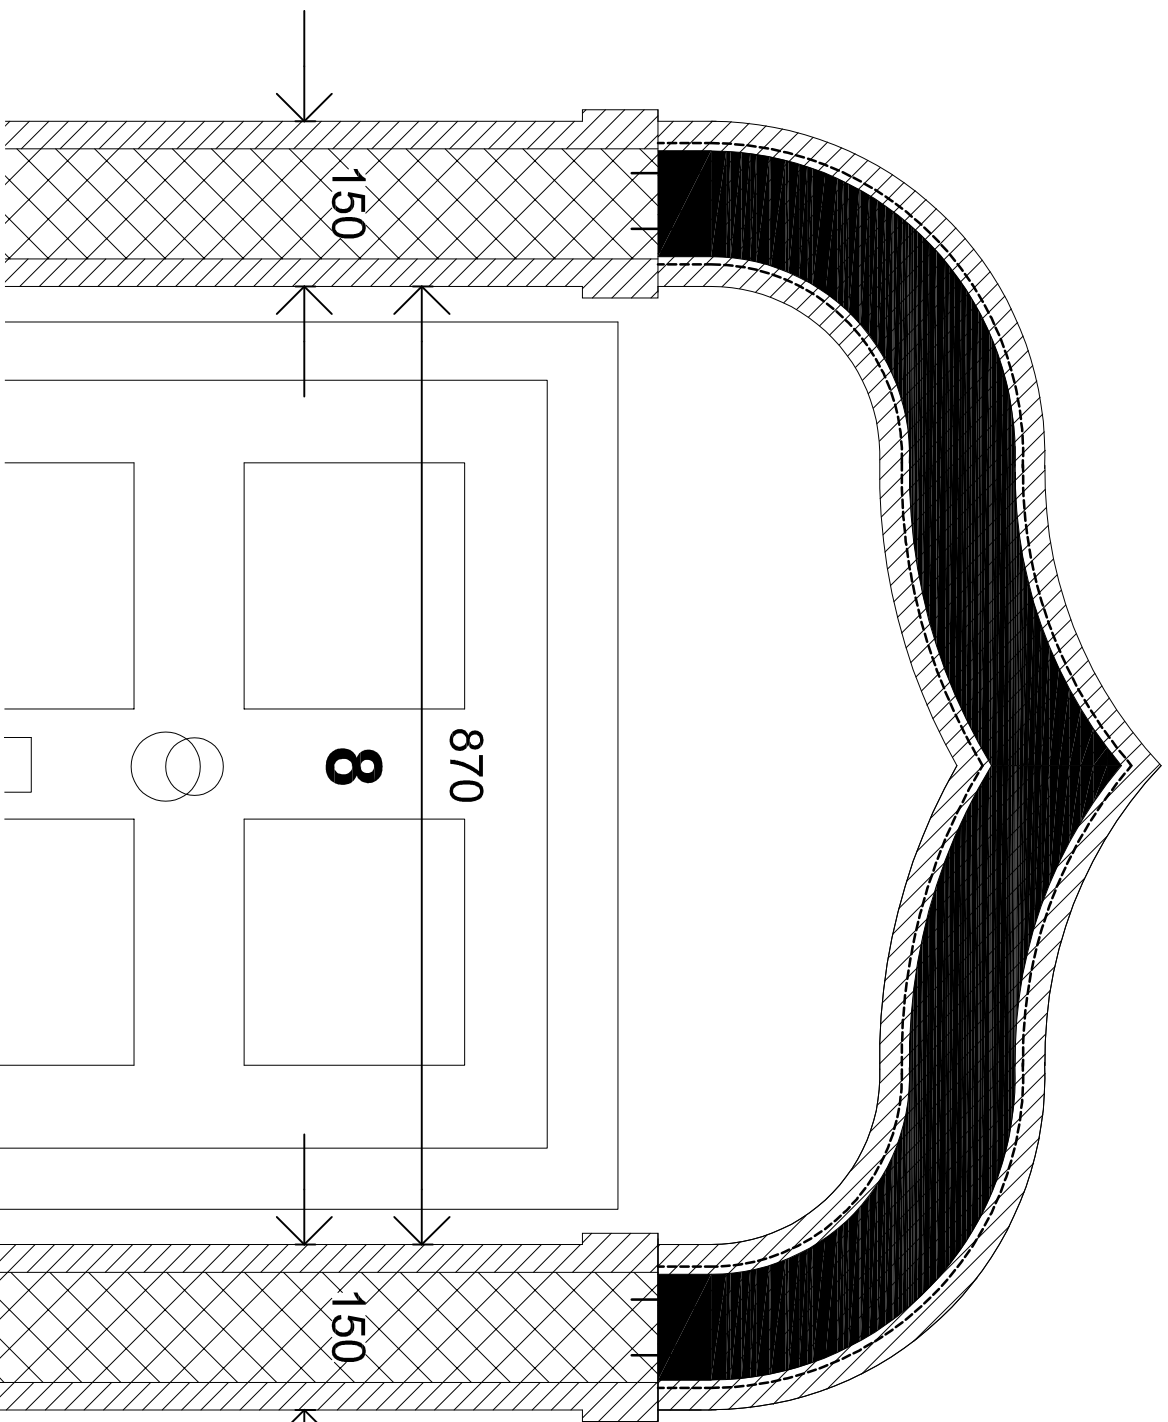

OGEE ARCH FORMED BY
SOLID OAK CORE PLUS
RENDER REINFORCED WITH
EXPANDED METAL LATH
20 MM MINIMUM COVER
MASONRY PAINT FINISH

100 MM DENSE CONCRETE
BLOCKS PLUS RENDER
AND MASONRY PAINT FINISH

8 WARWICK PLACE
WORTHING
BN11 3EU

DRAWING NO. 22

REPLACEMENT PORCH AND PAVING IN REAR YARD

1:5 @ A3

VERTICAL SECTION THROUGH OGEE ARCH

DRAWN RR 25.06.26

RICHARD ROBINSON RIBA
RR ARCHITECTS
3 PACIFIC COURT
RIVERSIDE
SHOREHAM BY SEA BN43 5RW
01273 452 634 07860 632 542
E-MAIL richard@rr-architects.co.uk

