


General Notes:

Do not scale dimensions from this drawing, unless for Planning purposes.

The Contractor is responsible for checking all dimensions on site prior to commencement of the works.

This drawing is to be read in conjunction with the specification.

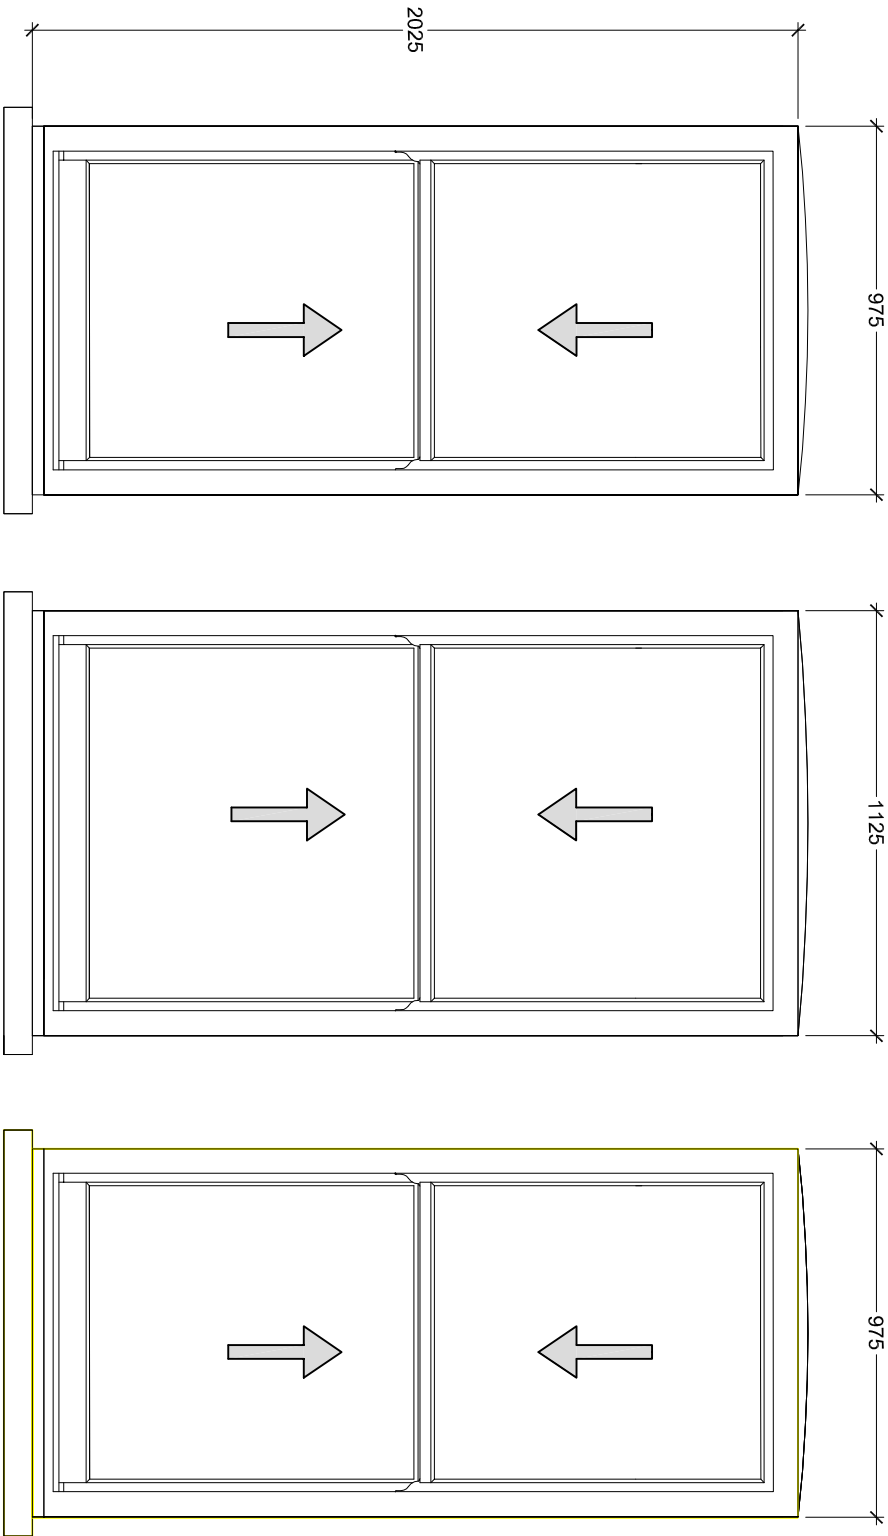

Window F

REFER TO DRAWING 1705-014 FOR
DETAIL PROFILE DIMENSIONS

B 23/03/2026 Note added
A 20/02/2026 Change to vertical sliders

Brian Elstone Surveying Services Ltd Brian Elstone, MCIQB, MCABE Building Surveyor and Architectural Consultant CDM Consultant 6 Canterbury Road, Rustington, West Sussex, BN16 3JA Phone: 01903 784884, Mobile: 07710 593021. Email: brian@elstone.biz		Client: Mr S. Crosgrave, 26 Warwick Gardens, Worthing, BN11 1PF	
Project: Window Replacement		Revision	
Drawing Title: Proposed Windows - Ground floor sheet 2		Scale: 1:20	Date: 15/08/2025
		Drawn By: BE	Drawn By:
		Drawing Number: 1705/009	Revision: B