


General Notes:

Do not scale dimensions from this drawing, unless for Planning purposes.

The Contractor is responsible for checking all dimensions on site prior to commencement of the works.

This drawing is to be read in conjunction with the specification.

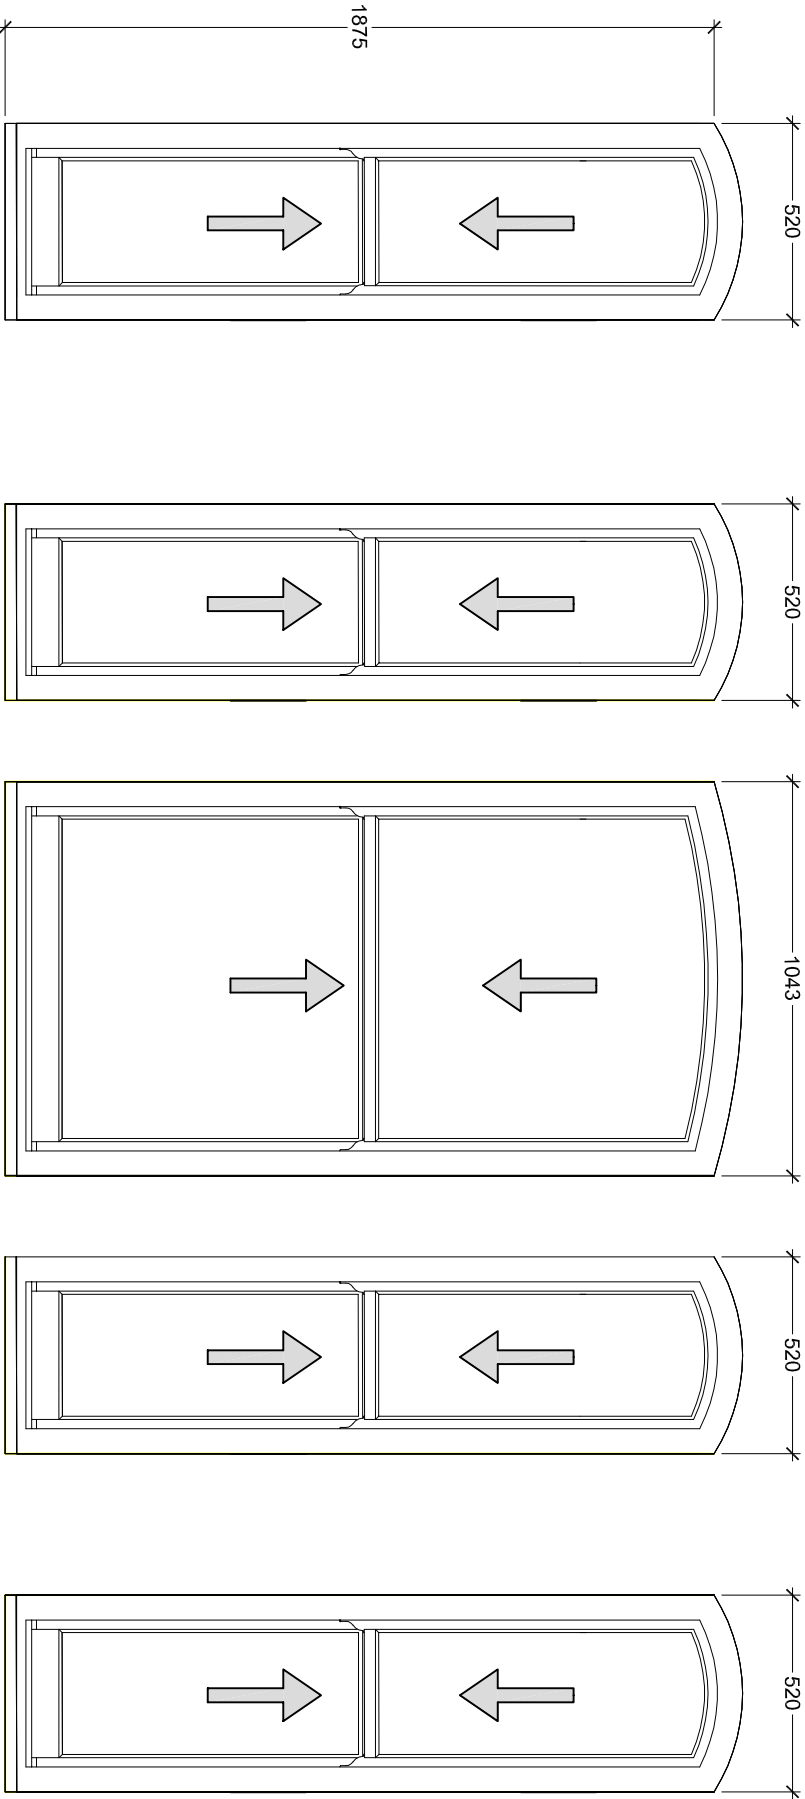

Window G - Swept head to match existing bay windows.

REFER TO DRAWING 1705-014 FOR
DETAIL PROFILE DIMENSIONS

Brian Elstone Surveying Services Ltd Brian Elstone, MCIOSB, MCABE Building Surveyor and Architectural Consultant CDM Consultant 6 Canterbury Road, Rustington, West Sussex, BN16 3JA Phone: 01903 784884, Mobile: 07710 593021. Email: brian@elstone.biz			Client: Mr S. Crosgrove, 26 Warwick Gardens, Worthing, BN11 1PF		
Project: Window Replacement			Revision		
Drawing Title: Proposed Windows - Ground floor sheet 3			Date		
			Description		
			Scale:	Date:	
			1:20	15/08/2025	
			BE	Drawn By:	
Drawing Number:			Revision:		
1705/010			B		