NOTE:

DRAWINGS BASED ON MEASURED BUILDING SURVEY BY CM SURVEYS 21_036 & 21_037 REV A
AND
PLANNING DRAWINGS SK04, SK05A, SK00, SK06B, SK07, SK08



RIGHT (WEST) FLANK ELEVATION

1:50 SCALE @ A1

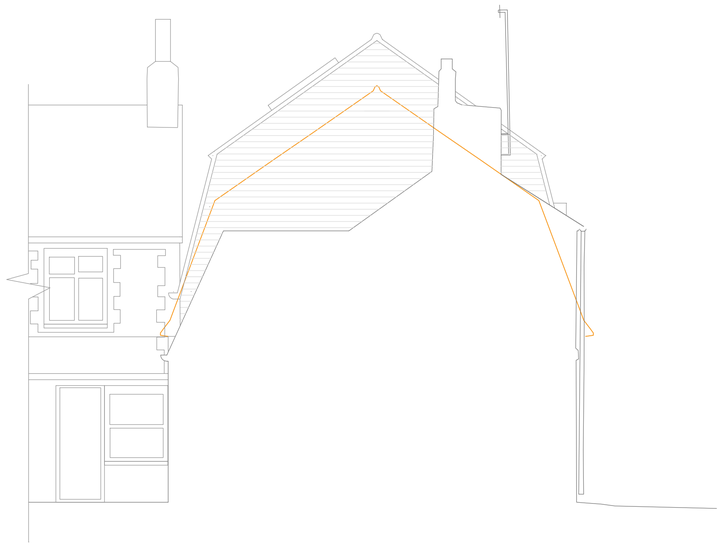

LEFT (EAST) FLANK ELEVATION

1:50 SCALE @ A1

0M 1M 2M 3M 4M 5M

Scale Bar @ 1:50

NOTES:

- DRAWINGS SHOULD ONLY BE SCALED FOR PLANNING PURPOSES. DO NOT SCALE FROM THIS DRAWING FOR CONSTRUCTION PURPOSES.
- ALL DIMENSIONS ARE IN MM, UNLESS STATED OTHERWISE.
- ALL DIMENSIONS TO BE CHECKED ON SITE PRIOR TO CONSTRUCTION OR ORDERING.
- ANY ERRORS OR OMISSIONS TO BE NOTIFIED TO CITYZEN IMMEDIATELY.
- CONTRACTOR TO READ & CHECK ALL MANUFACTURES LITERATURE AND IMPLEMENT ITS REQUIREMENTS PRIOR TO INSTALLATION OF ANY MATERIALS AND COMPONENTS.
- CITYZEN IS NOT RESPONSIBLE FOR ANY BUILDING WORK THAT IS CARRIED OUT ON SITE.
- THIS DRAWING IS TO BE READ IN CONJUNCTION WITH ALL NECESSARY ARCHITECTURAL, STRUCTURAL AND SPECIALIST DRAWINGS, SPECIFICATIONS, SCOPES OF WORK & ROOM DATA SHEETS.
- ALL MATERIALS AND WORKMANSHIP SHALL CONFORM WITH THE RELEVANT BRITISH AND EUROPEAN STANDARD, SPECIFICATIONS AND CODES OF PRACTICE.
- ALL PROPERTY BOUNDARY LINES ARE ASSUMED.
- IF IN ANY DOUBT, ASK.

REV	DATE	REVISION	DRN	CHK	APP
A	28.07.21	Window style updated	RS	.	.

COPYRIGHT CITYZEN LIMITED

CITYZEN ARCHITECTURE | ENVIRONMENT
MARITIME HOUSE
BASIN ROAD NORTH
HOVE
EAST SUSSEX
BN41 1WR
CONTACT@CITYZENDESIGN.CO.UK
WWW.CITYZENDESIGN.CO.UK
01273 915010
CIAT Registered Practice

CLIENT:
Steve Campbell

DESIGNER:
Roman Schnecker

PROJECT:
56 West Street
Shoreham By Sea
BN43 5WG

TITLE:
RIGHT & LEFT FLANK ELEVATIONS

SCALE: 1:50 @ A1

DATE: 09.07.21

PURPOSE OF DRAWING:
PLANNING

DRAWING: PROJECT REF - DRG NO. (REVISION)
2125-PL-351(A)

CITYZEN IS THE TRADING NAME FOR CITYZEN LIMITED; REGISTERED OFFICE: PRESTON PARK HOUSE, BRIGHTON, BN1 6SB; REGISTERED NUMBER: 10634993