

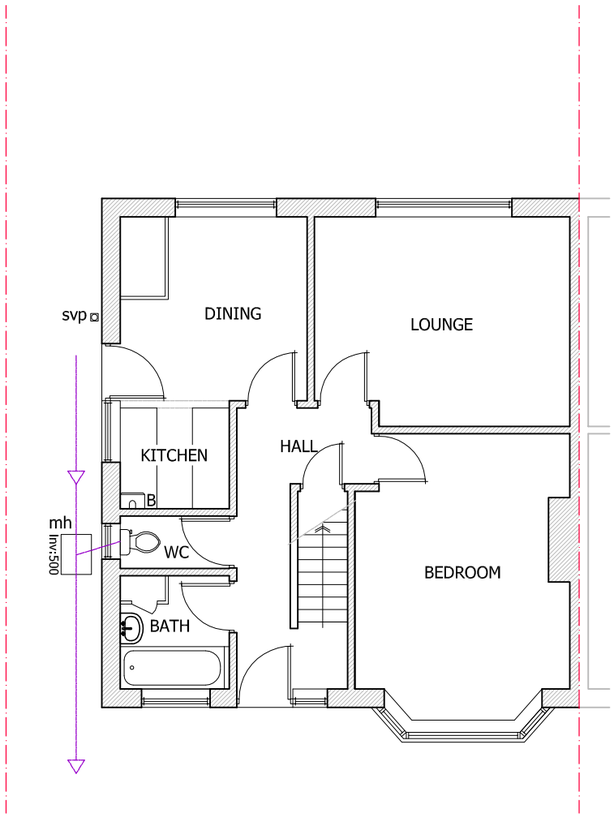


EXISTING GROUND FLOOR PLAN
scale 1:100

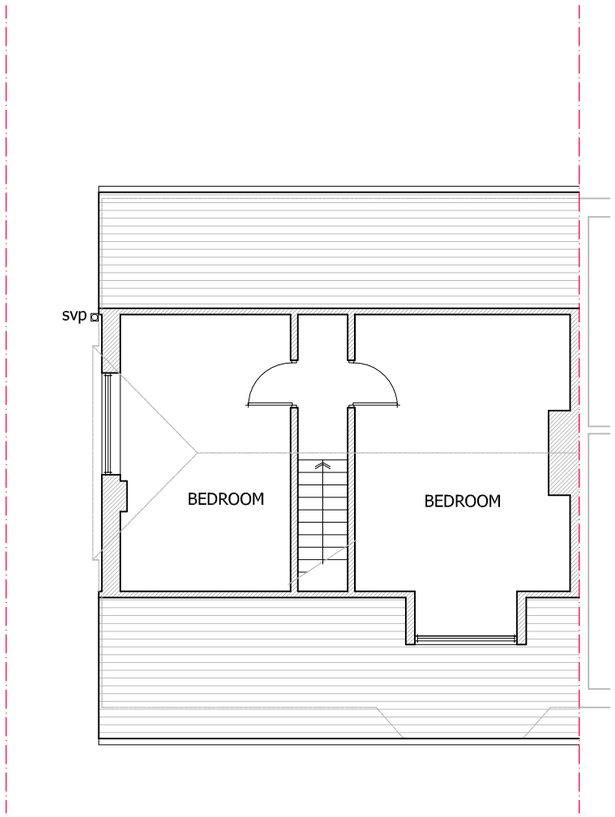

EXISTING FIRST FLOOR PLAN
scale 1:100

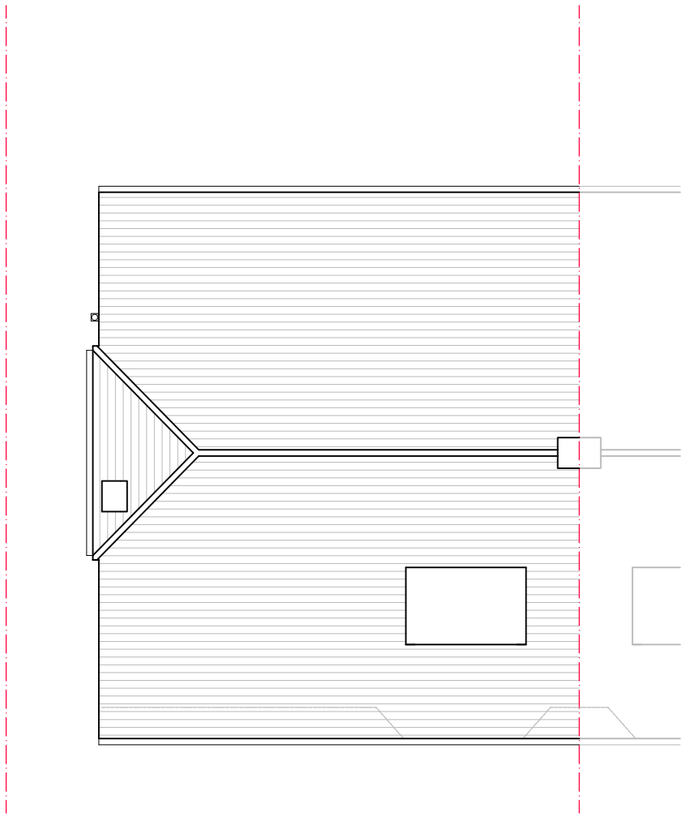

EXISTING ROOF PLAN
scale 1:100

0 1 2 3 4 5 6 7 8 9 10m 1:100
LINEAR SCALE

CADGUYS ARCHITECTURAL SERVICES

18 Cranmore Road,
Chislehurst, Kent, BR7 6ES
T: 0751 20 90 919
E: Cadguys@mail.com
W: www.cadguys.co.uk

CAD GUYS

07512090919
www.cadguys.co.uk
cadguys@mail.com

Project: 11 HAWKINS ROAD, SHOREHAM-BY-SEA, BN43 6TJ

Drawing Title: Existing Plans

Date	Scale	Project No.	Drawing No.	Drawn by/Checked by
OCT-2021	1:100/A3	CG-224	PL/02	SM

Rev	Date	Details
A	211021	Initial drawings sent out for review

Do not scale from this drawing. Dimensions to be verified on site by contractor prior to commencement of work

This is the copyright of the practice and may not be reproduced in part or in whole without the prior written consent of the practice.