this drawing is the copyright of Re-Format LLP and may not be copied, altered or reproduced in any way or passed to a third party without written authority. All dimensions subject to site survey and site verification. Do not scale for construction ©

rev.	date	changes description	Status	issued by
P11	15/11/2024	Balcony width changes	S3	CB
P10	25/08/2023	Layout amended following consultation with the LPA	S3	RP
P09	16/05/2023	Labels updated	S3	RP
P08	10/05/2023	Plans updated	S3	MK
P07	04/05/2023	SVP added in cpbd in apartments types RP203 and RP205	S3	MK
P06	03/05/2023	General amendments	S3	MK
P05	27/04/2023	Additional windows removed	S3	RP
P04	04/04/2023	Layout amended at client request, S3 Issue	S3	RP
P03	19/12/2022	Revised following pre-app meeting	S2	RP
P02	13/10/2022	Amended to reflect Apartment type change	S2	RP

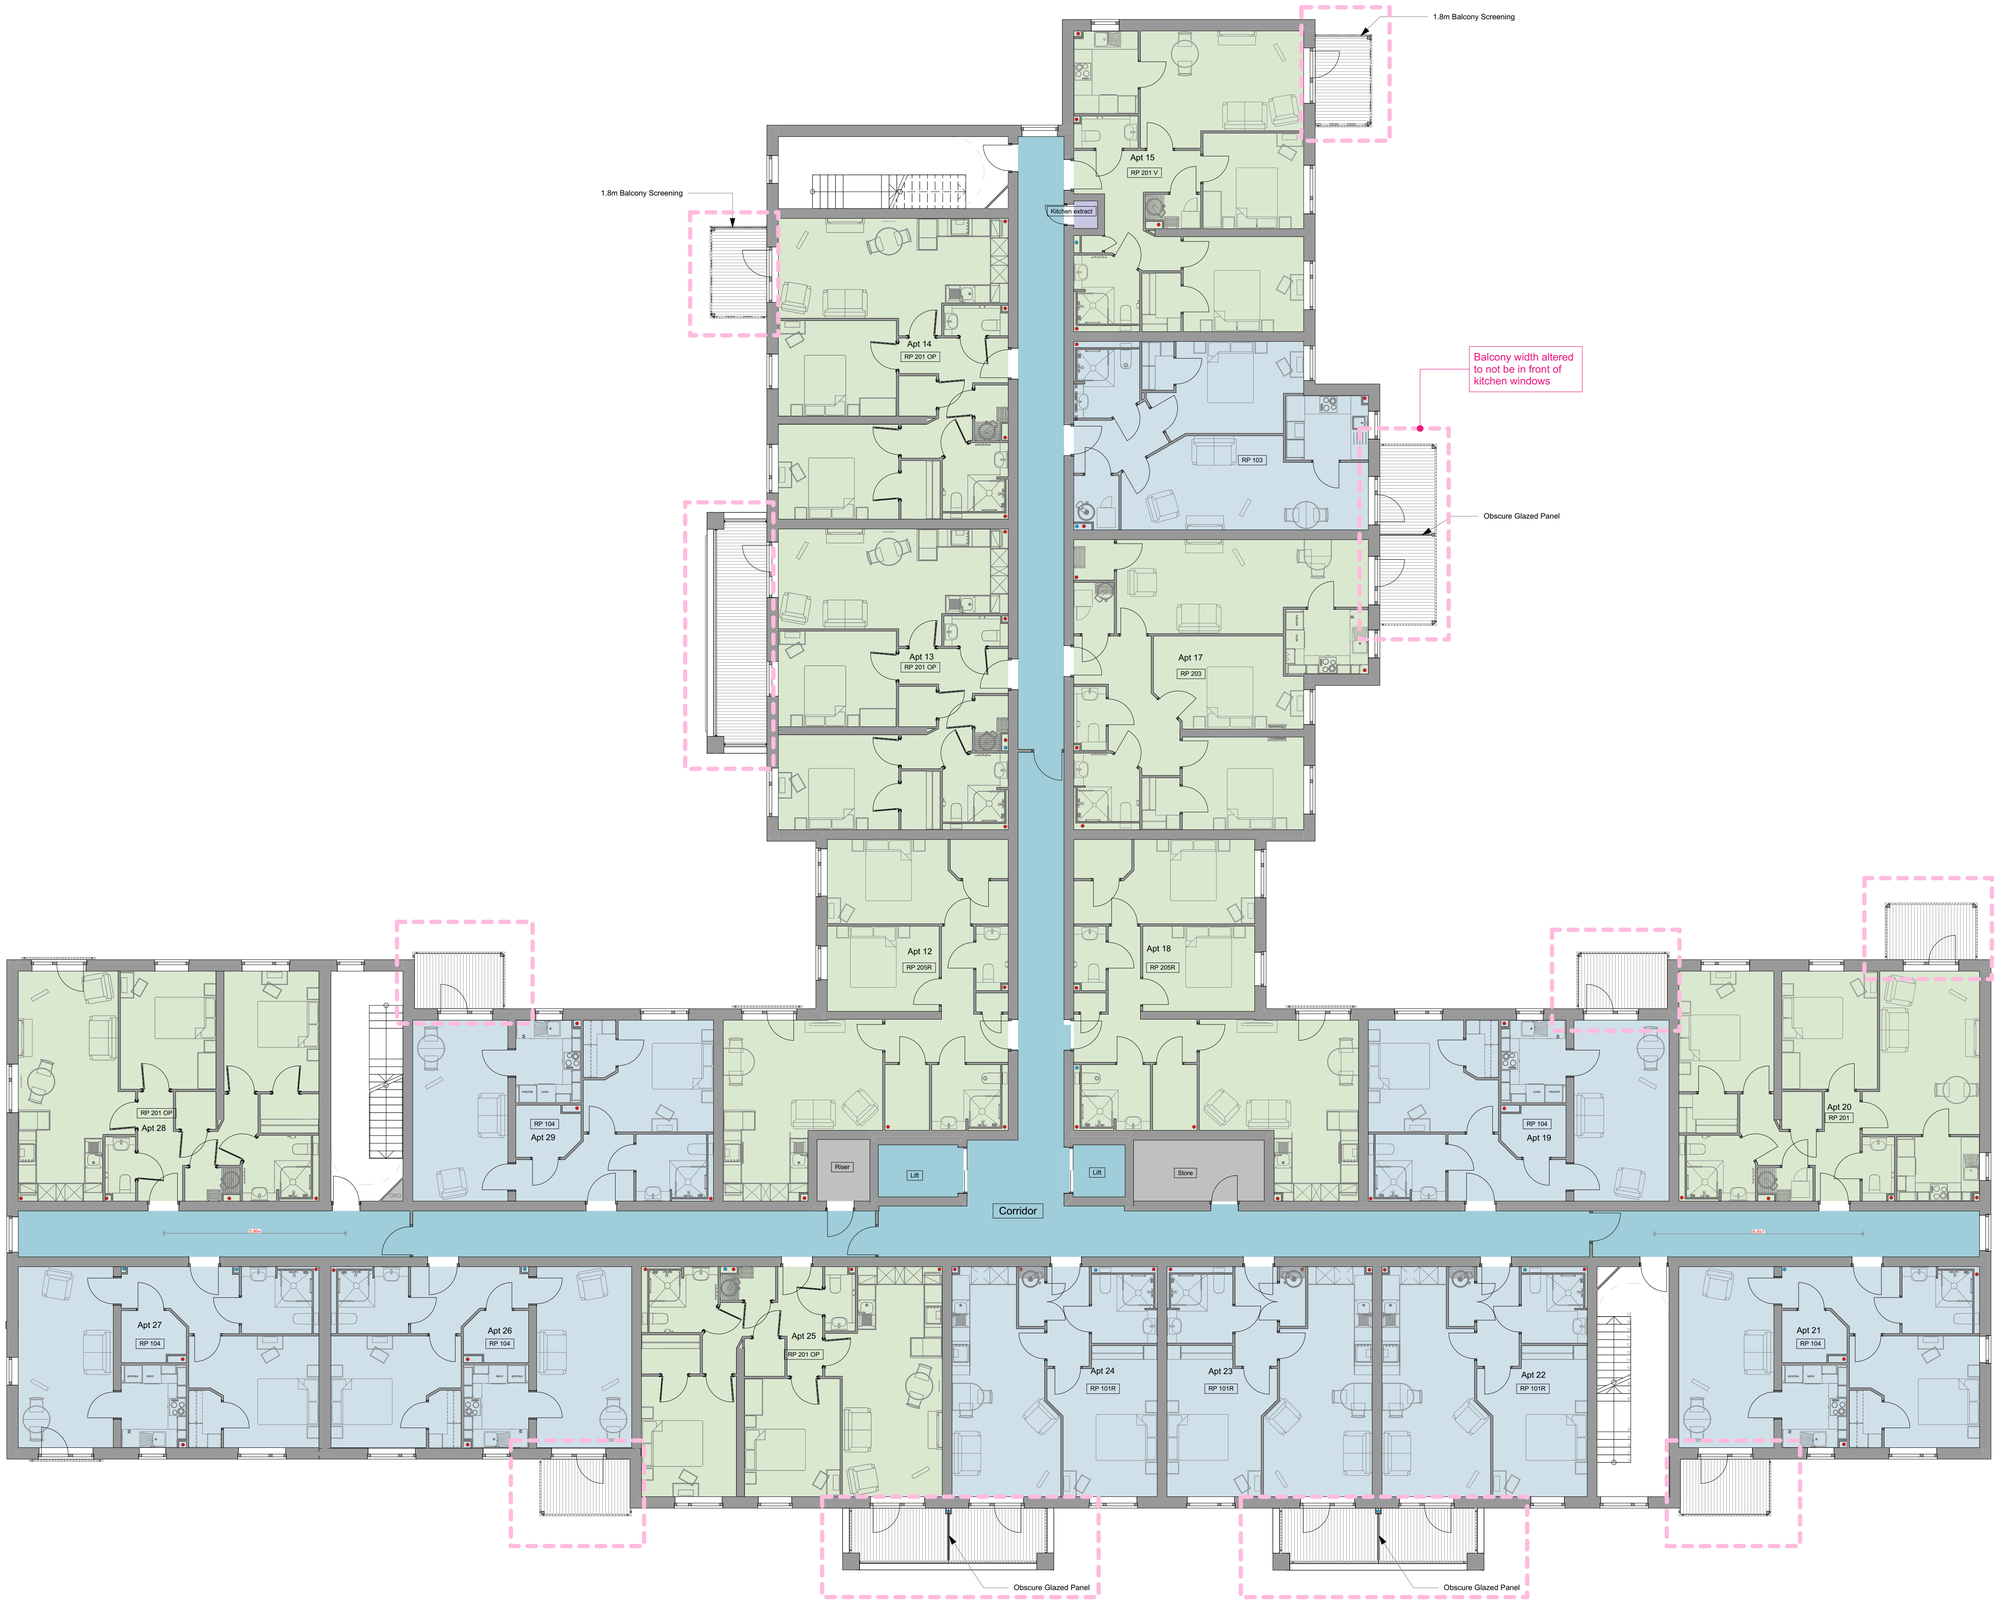

The width of the balcony adjusted to accommodate the brick dimensions for all balcony types unless otherwise noted.

GF-Ground Floor		
	1 Bedroom	8
	2 Bedroom	3
		11
01-First Floor		
	1 Bedroom	9
	2 Bedroom	9
		18
02-Second Floor		
	1 Bedroom	9
	2 Bedroom	9
		18
03-Third Floor		
	1 Bedroom	8
	2 Bedroom	8
		16
		63

RE–FORM AT

www.re-format.co.uk mail@re-format.co.uk +44 (0)1730 778778

project title
McCarthy Stone, Durrington-on-Sea

document title
First Floor

date created	drawn by	checked by	approved by
Aug 2022	**RP**	**DB**	**DB**

scale at A1
1:100

0 1 2 4 5m

N

project	originator	volume	level	type	role	number
2870	- RFT -	01	- 01 -	DR	- AC -	0201

status	suitability description	revision
S3	**For Information**	**P11**