this drawing is the copyright of Re-Format LLP and may not be copied, altered or reproduced in any way or passed to a third party without written authority. All dimensions subject to site survey and site verification. Do not scale for construction ©

| rev. | date | changes description | Status | issued by |
|---|---|---|---|---|
| P09 | 15/11/2024 | Balcony width changes | S3 | CB |
| P08 | 05/11/2024 | Amended window types to address planning condition | S3 | CB |
| P07 | 05/09/2023 | Elevation amended | S3 | RP |
| P06 | 25/08/2023 | Elevation amended | S3 | RP |
| P05 | 27/04/2023 | Additional windows removed | S3 | RP |
| P04 | 04/04/2023 | Layout amended at client request | S3 | RP |
| P03 | 19/12/2022 | Revised following pre-app meeting | S2 | RP |
| P02 | 13/10/2022 | Amended to reflect Apartment type change | S2 | RP |
| P01 | 26/08/2022 | Initial Issue | S2 | RP |




1:100 E-01 South Elevation




1:100 E-02 North Elevation

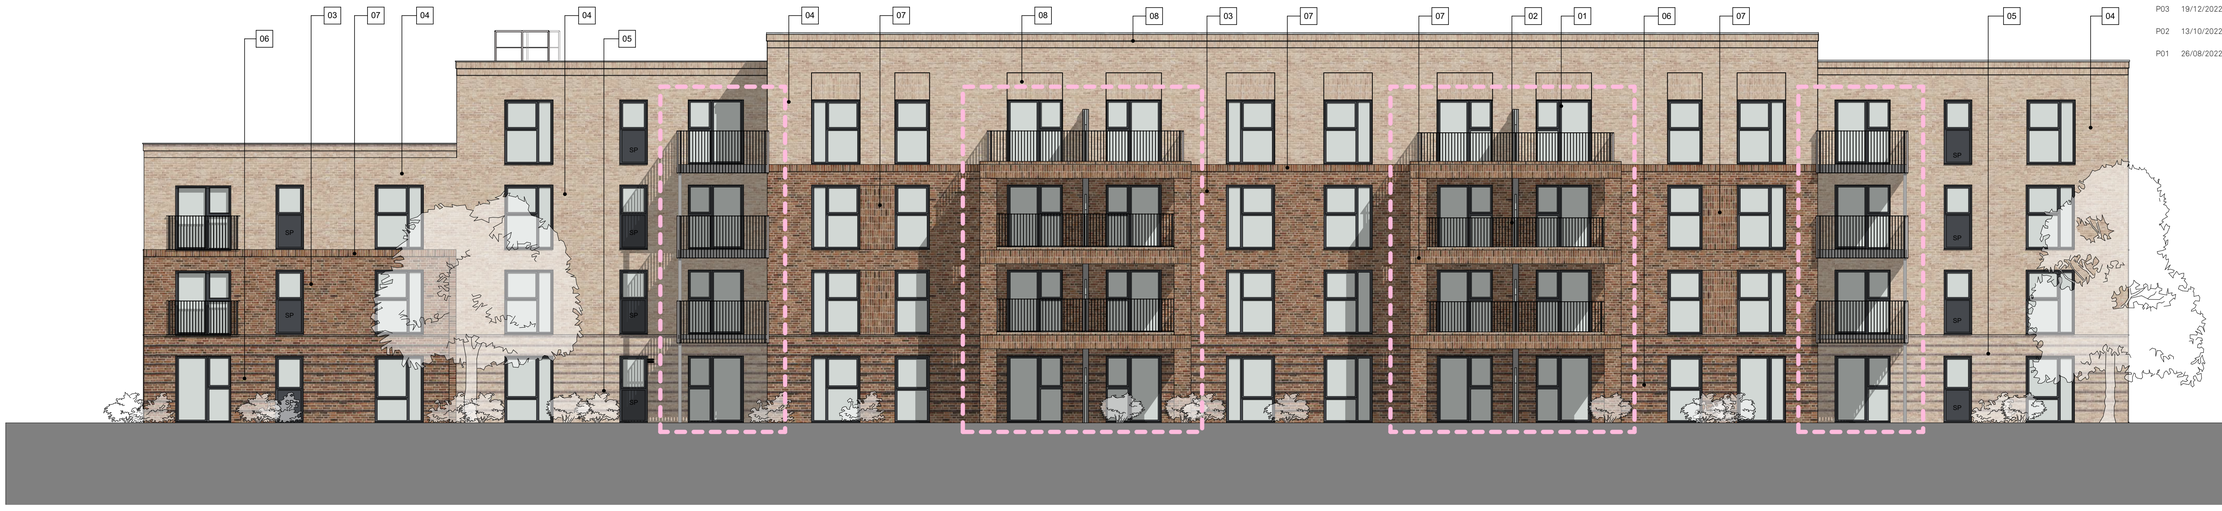

01 UPVC Windows Dark Grey



02 Metal Rail Balcony Dark Grey



03 Main Red Multi Brick



04 Accent Plain Red Brick



05 Accent Plain Red Brick with Contrasting Grey Brick Banding



06 Main Red Multi Brick with Contrasting Grey Brick Banding



07 Feature Main Red Multi Brick Stacked Bond



08 Feature Plain Red Brick Stacked Bond

OG Denotes obscure glazing panel

SP Denotes spandrel panel

The width of the balcony adjusted to accommodate the brick dimensions for all balcony types unless otherwise noted.




RE–FORM AT

www.re-format.co.uk mail@re-format.co.uk +44 (0)1730 778778

project title
**McCarthy Stone, Durrington-on-Sea**

document title
**Elevations E-01 and E-02**
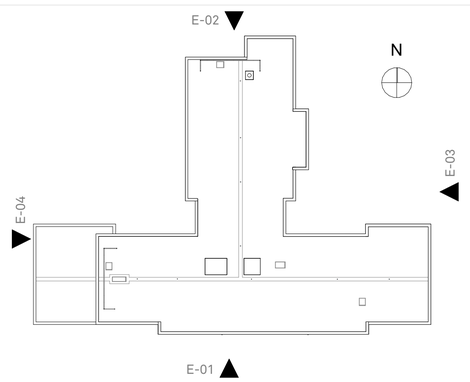
| date created | drawn by | checked by | approved by |
|---|---|---|---|
| Aug 2022 | RP | DB | DB |

scale at A1 **1:100** 0 1 2 4 5m **1:100**

| project | originator | volume | level | type | role | number |
|---|---|---|---|---|---|---|
| 2870 | RFT | 01 | XX | DR | AC | 0300 |

| status | suitability description | revision |
|---|---|---|
| S3 | For Information | P09 |