



REAR [EAST] ELEVATION



NORTH SIDE ELEVATION

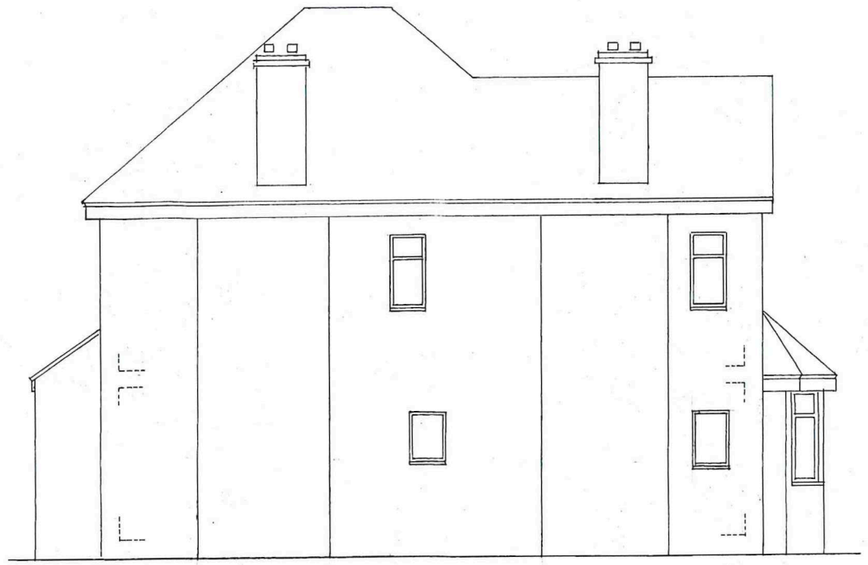

FRONT [WEST] ELEVATION

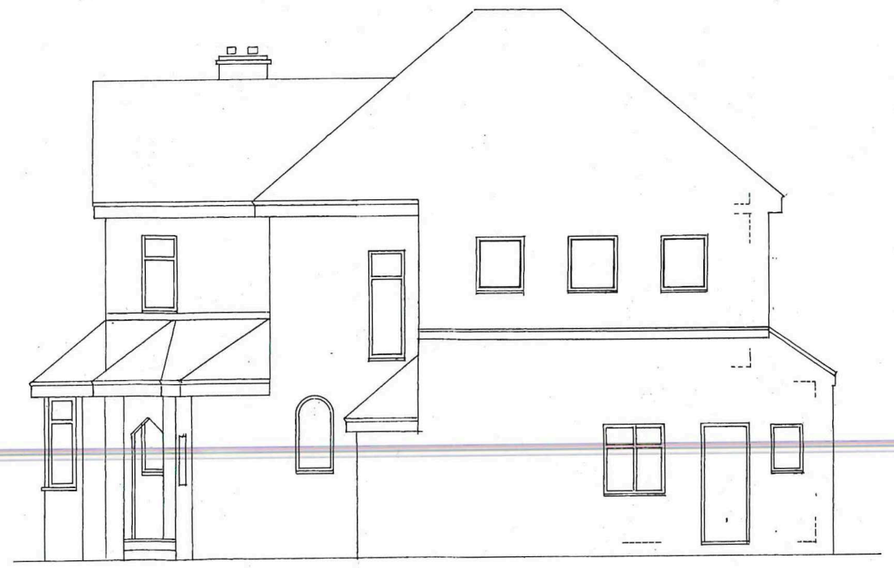

SOUTH SIDE ELEVATION

1 2 3 4 5
SCALE BAR @ A3

DWG. No2

10 THE DRIVE
SHOREHAM-BY-SEA

SURVEY OF EXISTING — ELEVATIONS

DRAWN BY:
ALAN R. WOOD
75 WESTBOURNE STREET
HOVE BN3 5PF tel: 01273 770602

SCALE: 1:100

DATED: NOV 2024