
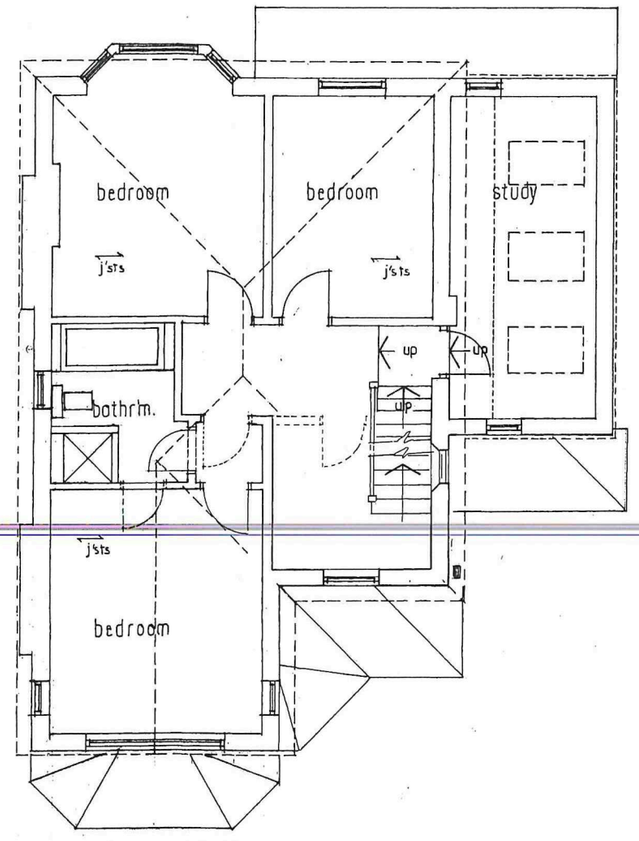


FIRST FLOOR PLAN

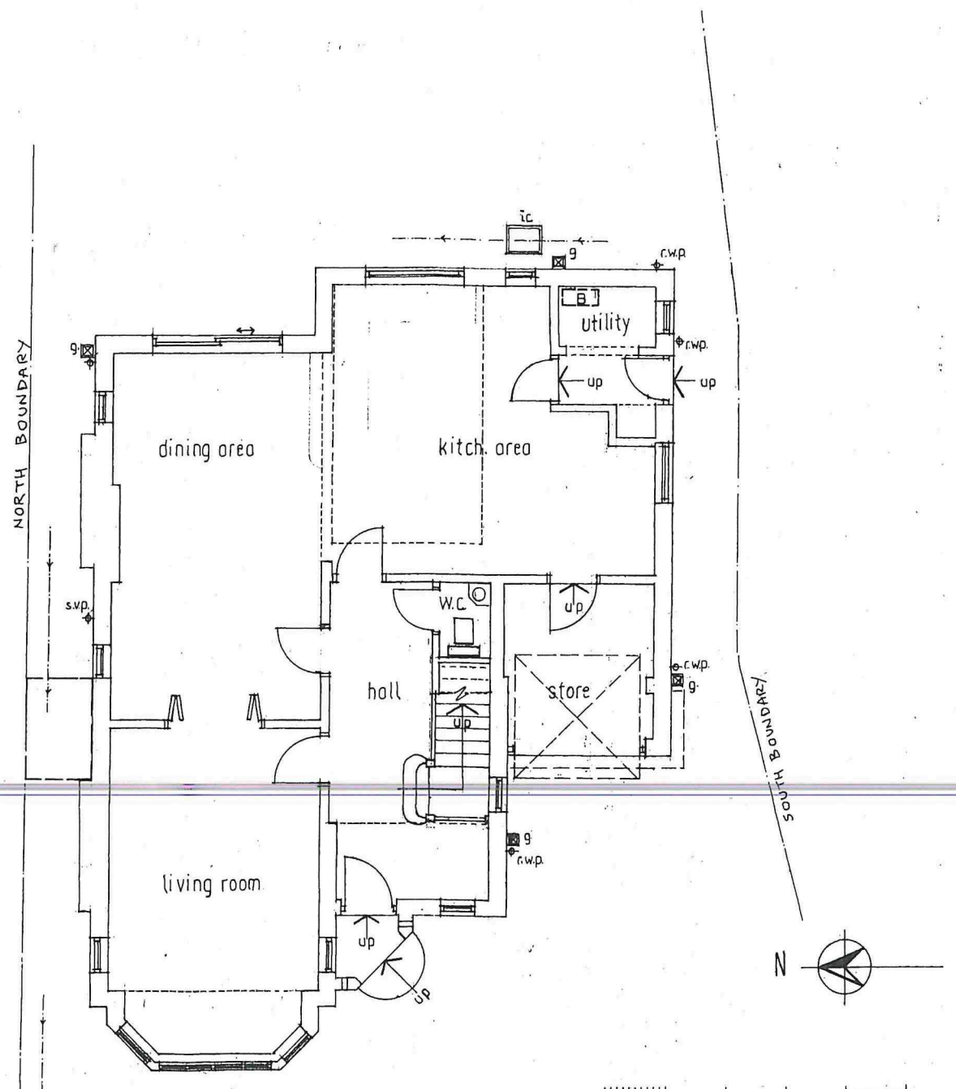

GROUND FLOOR PLAN

SCALE BAR @ A3

DWG. No. 3

10 THE DRIVE SHOREHAM-BY-SEA

PROPOSED ALTERATIONS GR'ND. & 1ST FLOOR PLANS

DRAWN BY:
ALAN R. WOOD,
75 WESTBOURNE STREET
HOVE BN3 5PF tel: 01273 770602

SCALE: 1:100

DATED: NOV '2024