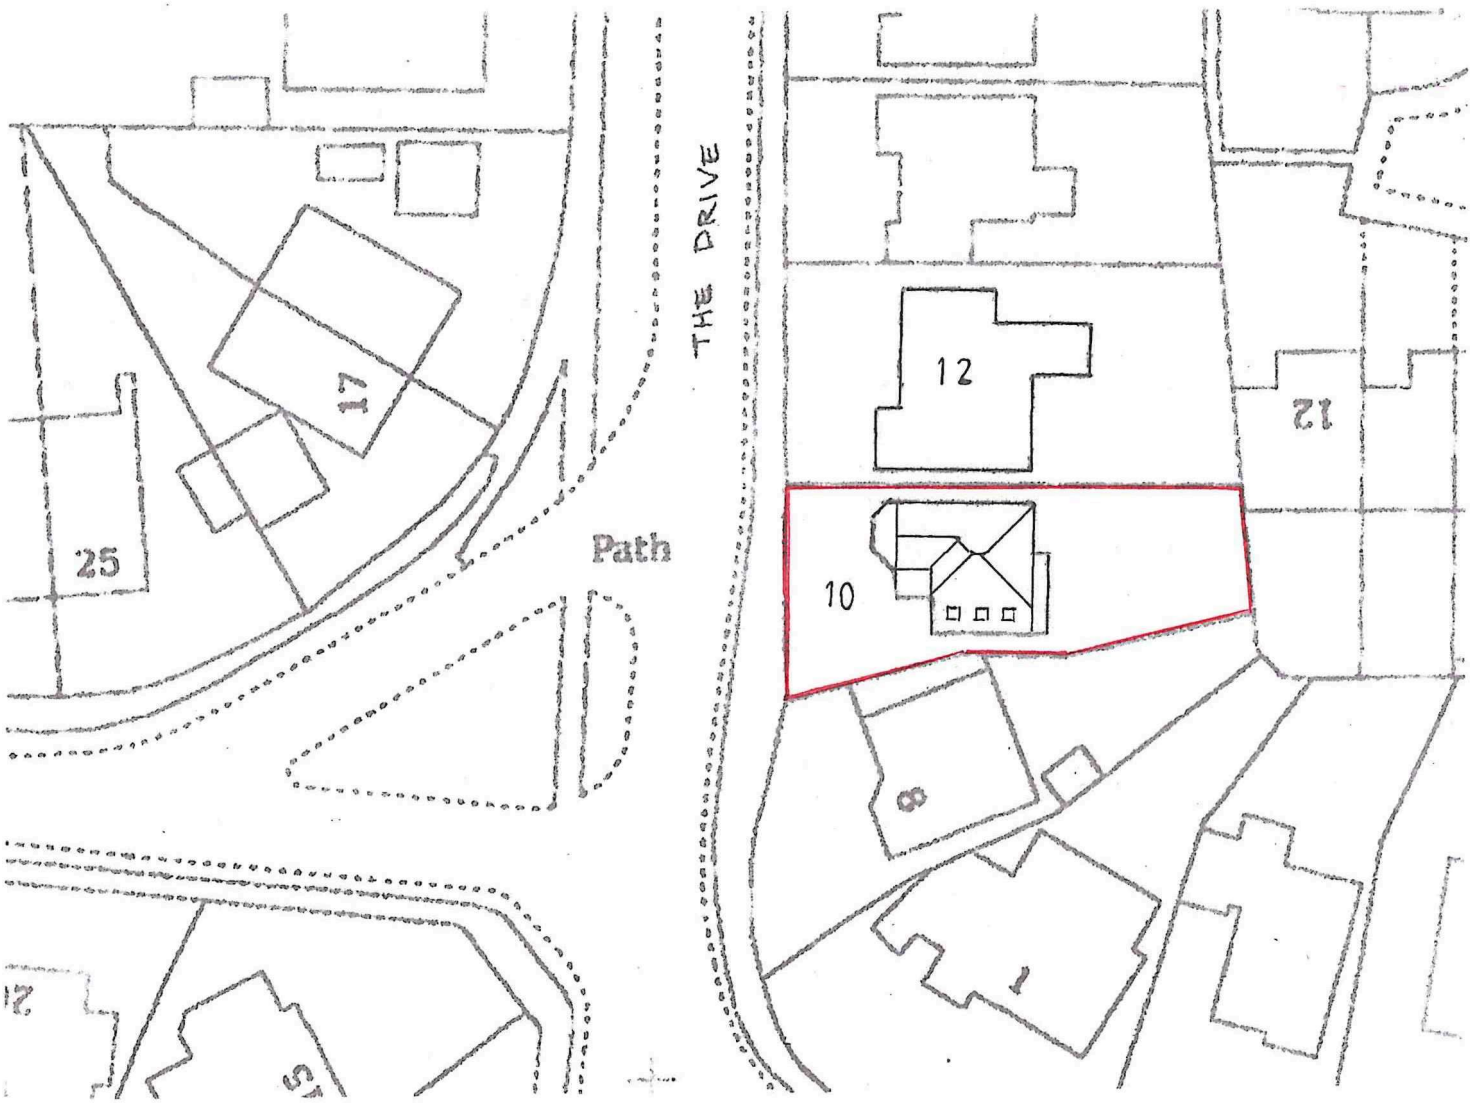

BLOCK PLAN 1:500

AS EXISTING

No. 10 THE DRIVE
SHOREHAM-BY-SEA