


DRAWING TO BE READ IN CONJUNCTION WITH WRITTEN CONSTRUCTION NOTES OR WRITTEN SPECIFICATION

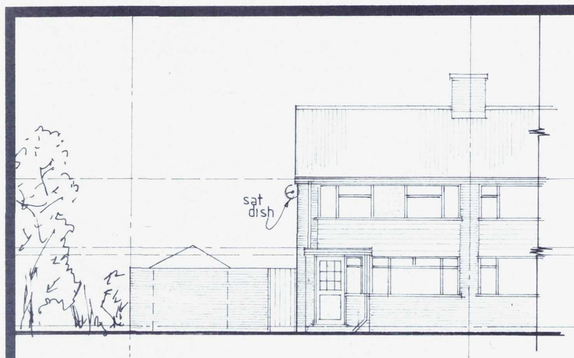

EXISTING FRONT ELEVATION
EAST

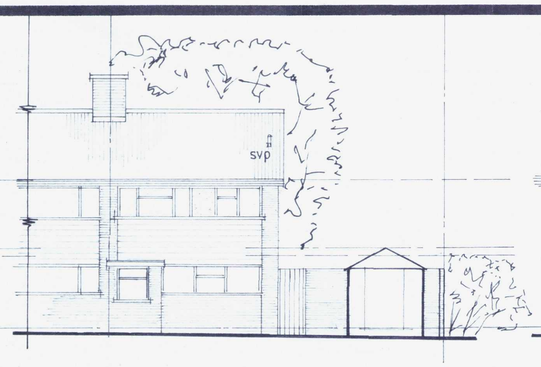


EXISTING REAR ELEVATION
WEST

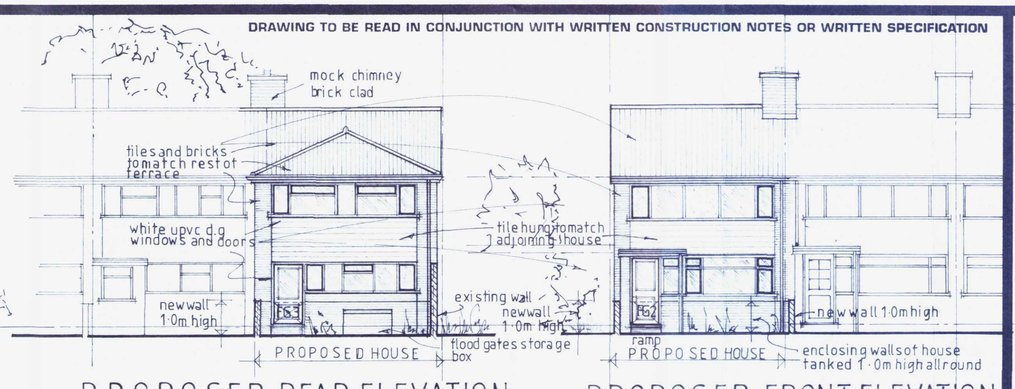


PROPOSED REAR ELEVATION
WEST


PROPOSED FRONT ELEVATION
EAST

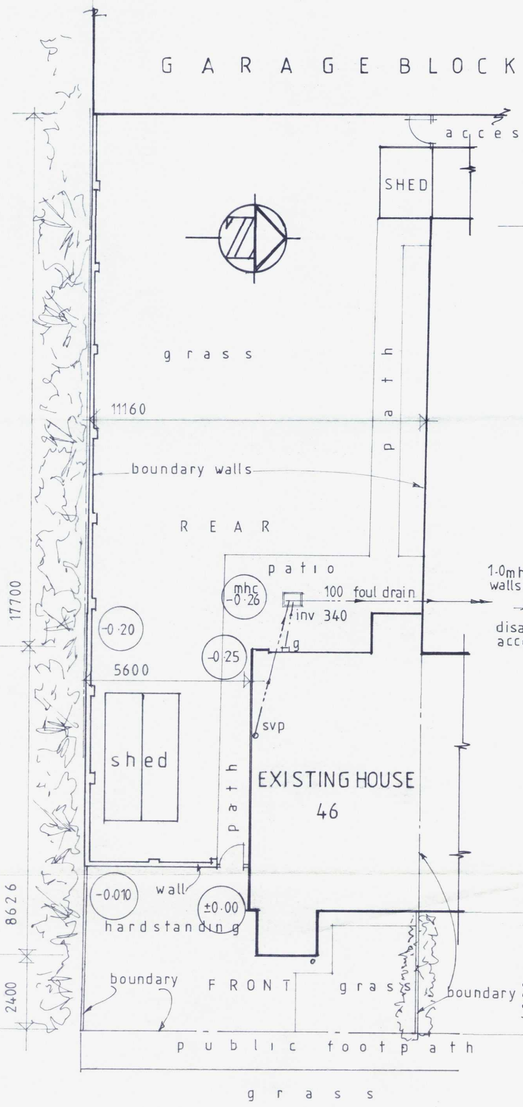


EXISTING SITE PLAN

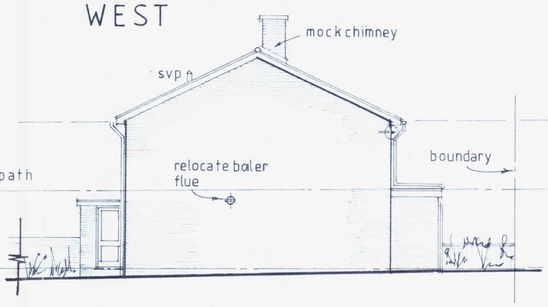

EXISTING SIDE ELEVATION
SOUTH

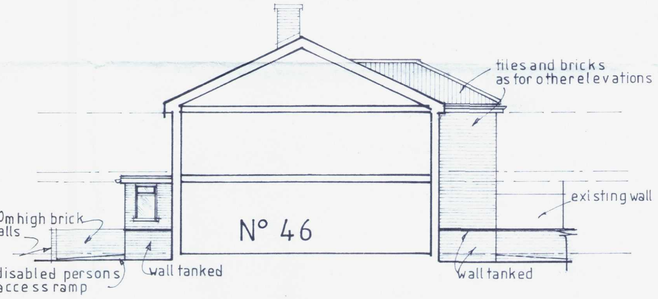


PROPOSED ELEVATION NORTH

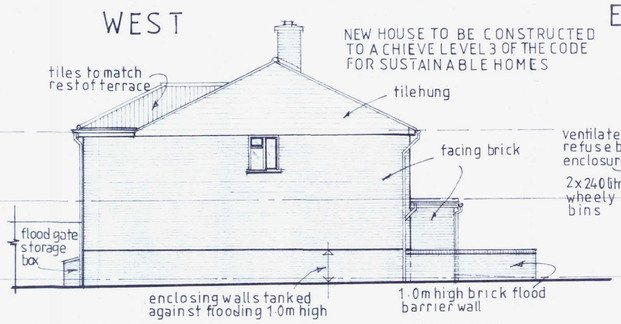


PROPOSED SIDE ELEVATION
SOUTH

ROOM AREAS	m/sq
LIVING/DINING ROOM =	32.39
KITCHEN =	11.44
BEDROOM 1 =	14.66
BEDROOM 2 =	12.22
BEDROOM 3	9.88

TOTAL FLOOR AREA = 110.50 INTERNAL OF WALLS
TOTAL HOUSE HOLDER STORAGE EXCLUDING KITCHEN UNITS = 7.75sqm

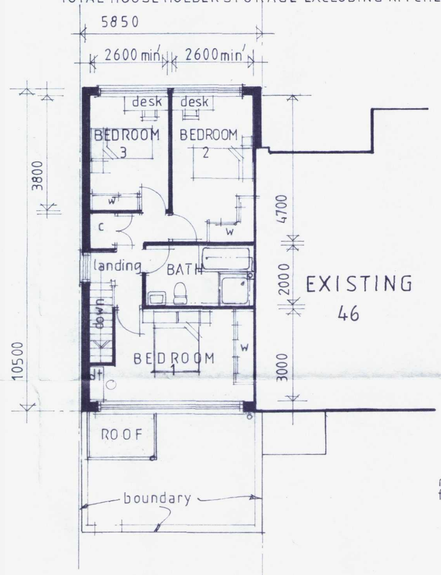

PROPOSED FIRST FLOOR PLAN

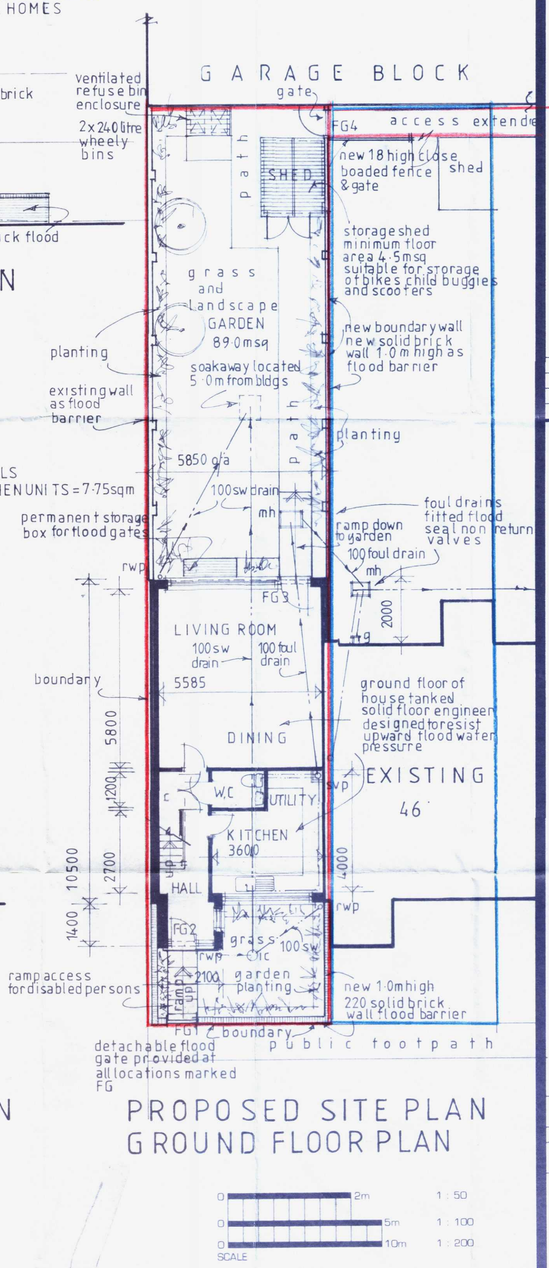

PROPOSED SITE PLAN
GROUND FLOOR PLAN

SCALE
0 2m 1:50
0 5m 1:100
0 10m 1:200

NOTES

~~All dimensions and levels must be checked on site and not scaled from this drawing~~

CLIENT APPROVED
DATE APPROVED
SIGNED

THIS COPY ISSUED FOR SITE USE
ISSUE DATE
ISSUED BY
SIGNED
Only drgs duly signed and dated by an authorised agent of John Tadman B D & S Associates shall be used for construction purposes

THIS DRG TO BE READ IN CONJUNCTION WITH:-

DRG No.	TITLE

A	sept 12	REDRAWN
	Date	Revisions

© Copyright

John Tadman BD & S Associates
Aston Cottage
Netherfield Hill
Battle
East Sussex TN33 OLG
01424 777301

Principal: John Tadman Dip Arch. Associate Chartered Institute of Building (FAS) F.F.B. ARSH.

Client: MR S CLARK

Job Title: PROPOSED THREE BEDROOM HOUSE UPON LAND FORMING PART OF 46 DANIEL CLOSE LANCING BN15 9EJ

Drawing Title: EXISTING AND PROPOSED DETAILS AND SITE PLANS

ADUR & WORTHING PLANNING SERVICES
PLAN AWDM/1138/12
DATE VALID 18 SEP 2012

Scale 1:100

Date SEPT 2012 Drawn by JT

Drg. No. 2188/11/01 Rev. A

534497