proposed hatched red

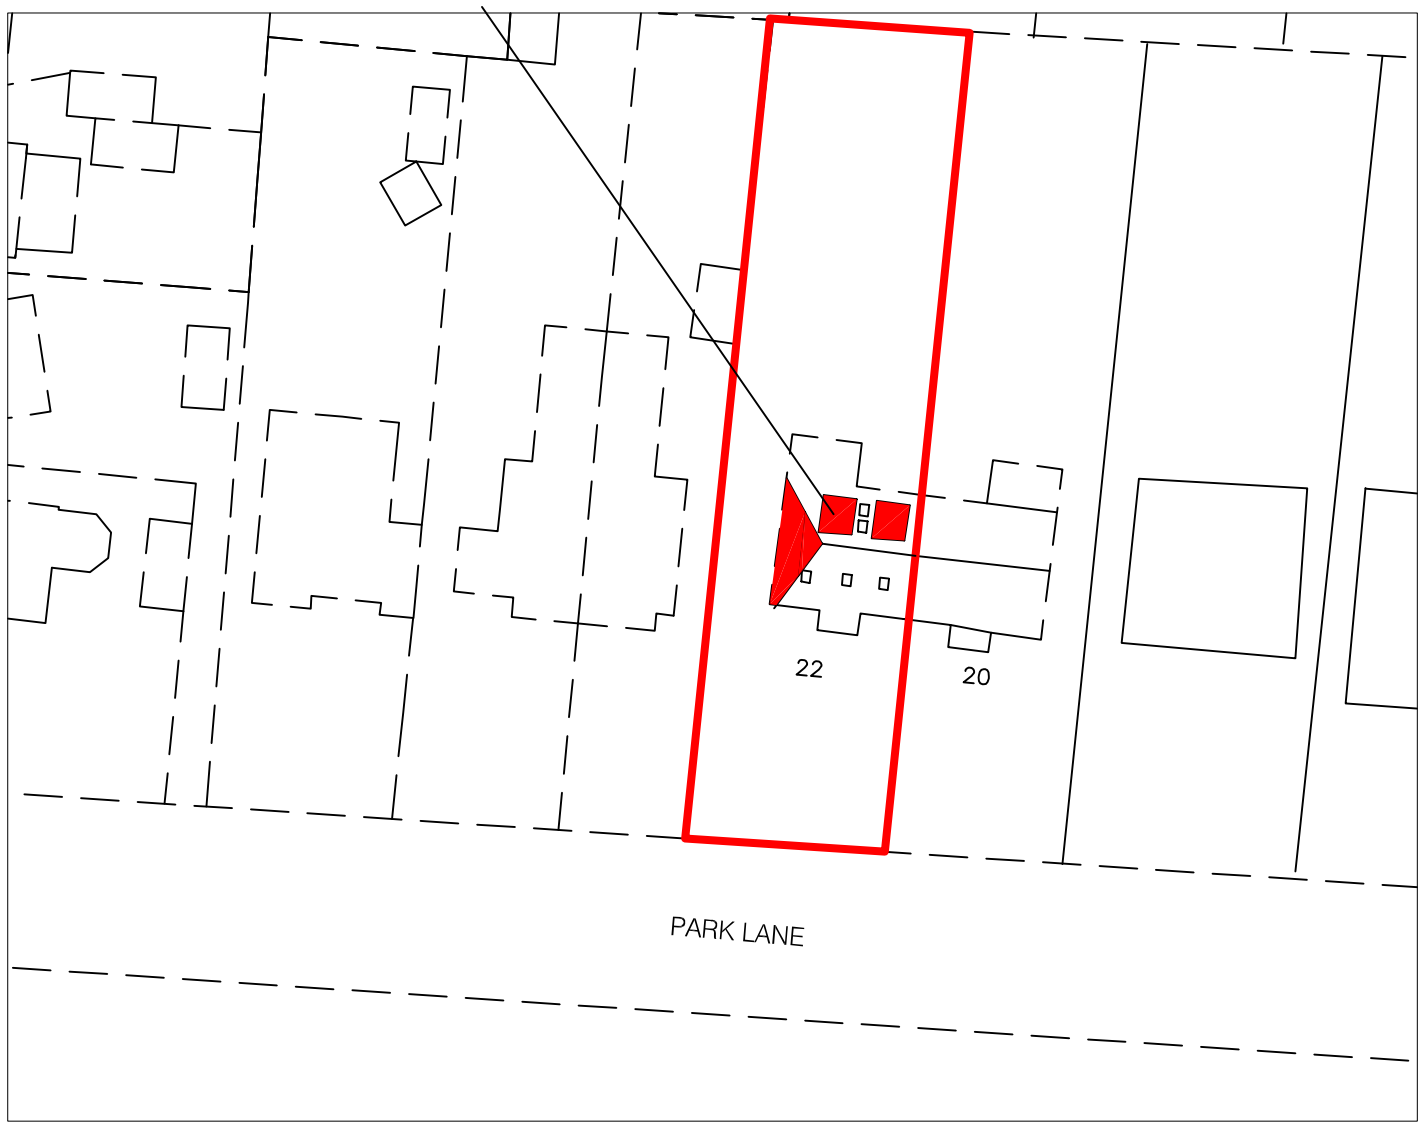

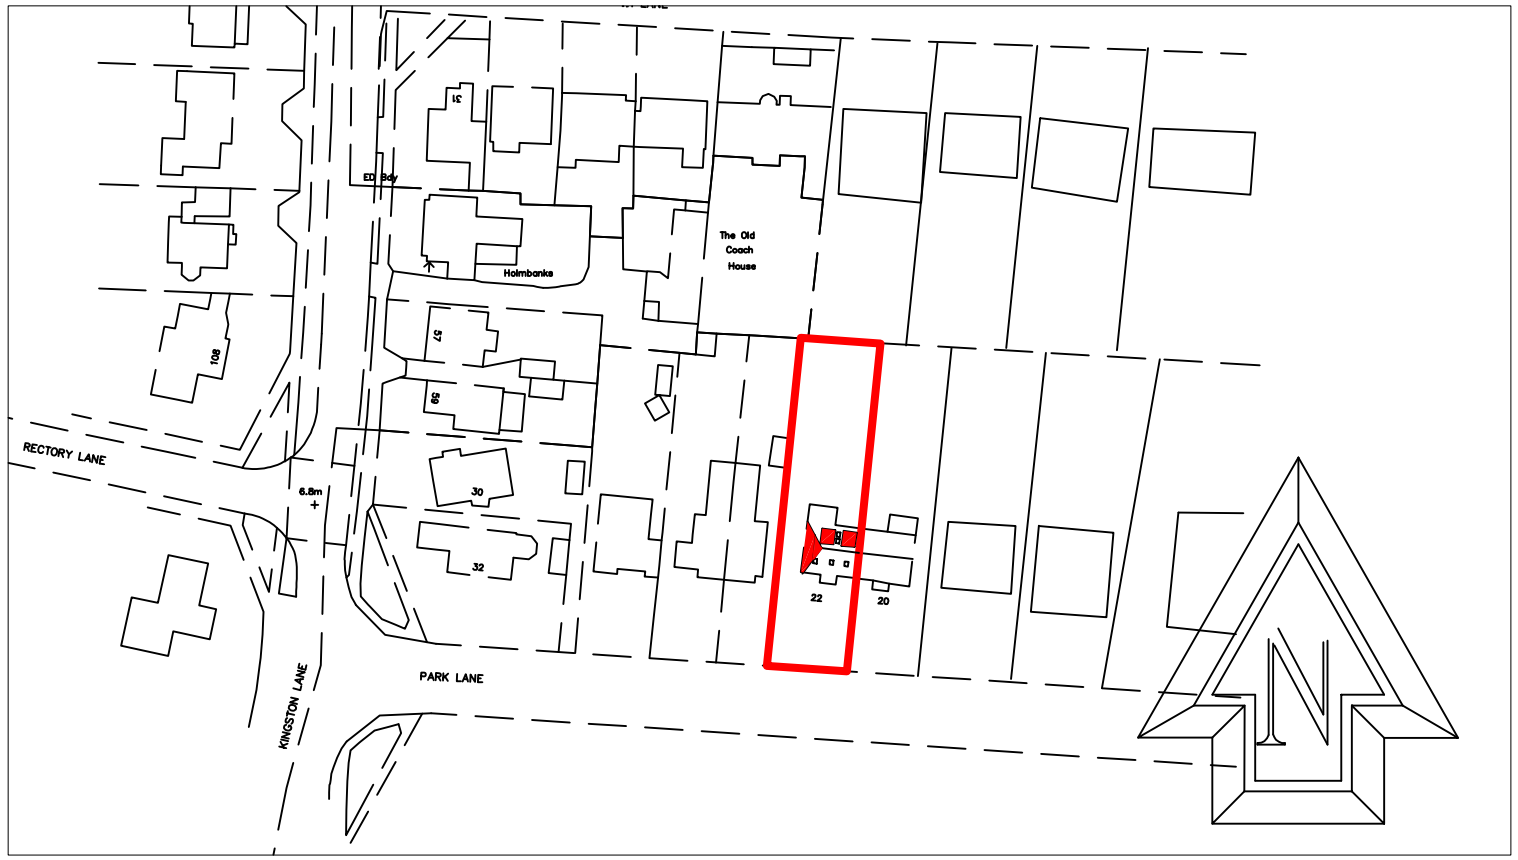

Location PLAN 1:250

10m 20m 30m 40m 50m

1:1250 Scale Bar

BLOCK PLAN 1:500

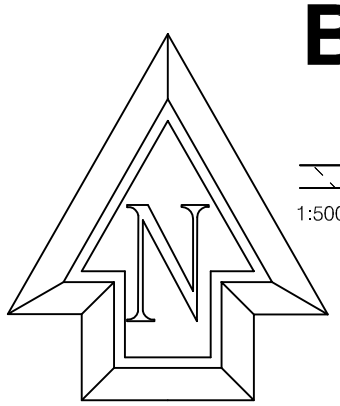

10m 20m 30m 40m

1:500 Scale Bar

Note: All dimensions to be checked on site.

Copyright of:

BJW Architectural & Planning Services
7 Erringham Rd
Shoreham By Sea
West Sussex
BN43 5NQ
01273 441009
07856899101
e-mail: benw@bjwarchitectural.co.uk
website: bjwarchitectural.co.uk

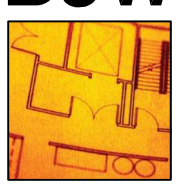

Project:
Proposed works at:
22a Park Lane
Southwick

Title:
BLOCK & Location PLAN

Client:

Scale:
1:500, 1:1250 @ A3 paper size

Date: 22.2.2021

Drawn: BJW

Drg. No. 04

Rev'n