

EXISTING FRONT ELEVATION

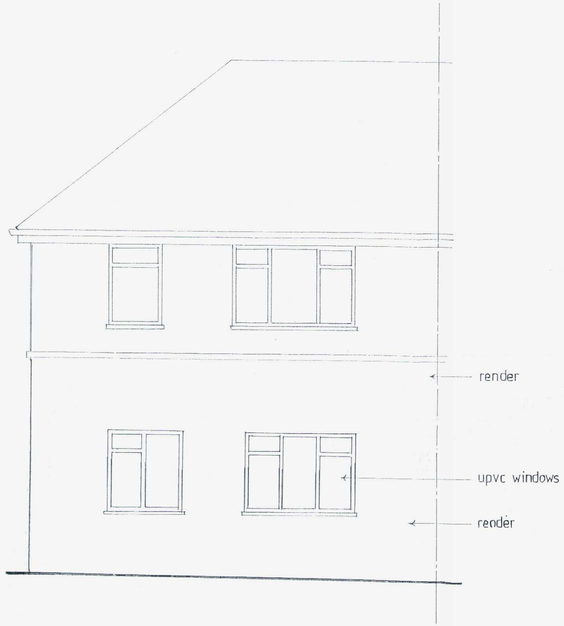

PROPOSED FRONT ELEVATION



SCALE BAR @ A2

ADUR & WORTHING
PLANNING SERVICES

PLAN	~~AWDM/~~ NOTICE/0006/16
DATE VALID	Rec:- 2/6/16

*AMENDED 27/05/2016.

DWG. No.3A*

No.447 UPPER SHOREHAM RD.
SHOREHAM-BY-SEA

FRONT [NORTH] ELEVATION –
EXISTING & PROPOSED

DRAWN BY:
ALAN R. WOOD
75 WESTBOURNE STREET
HOVE BN3 5PF
tel: 01273 770602

SCALE: 1 : 50

DATED: APRIL 2016