
0 1 2 3 4 5 6 7 8 9 10

scale in metres 1:50

amendments				
rev.	date	comment	auth.	chkd.
-	-	-	-	-

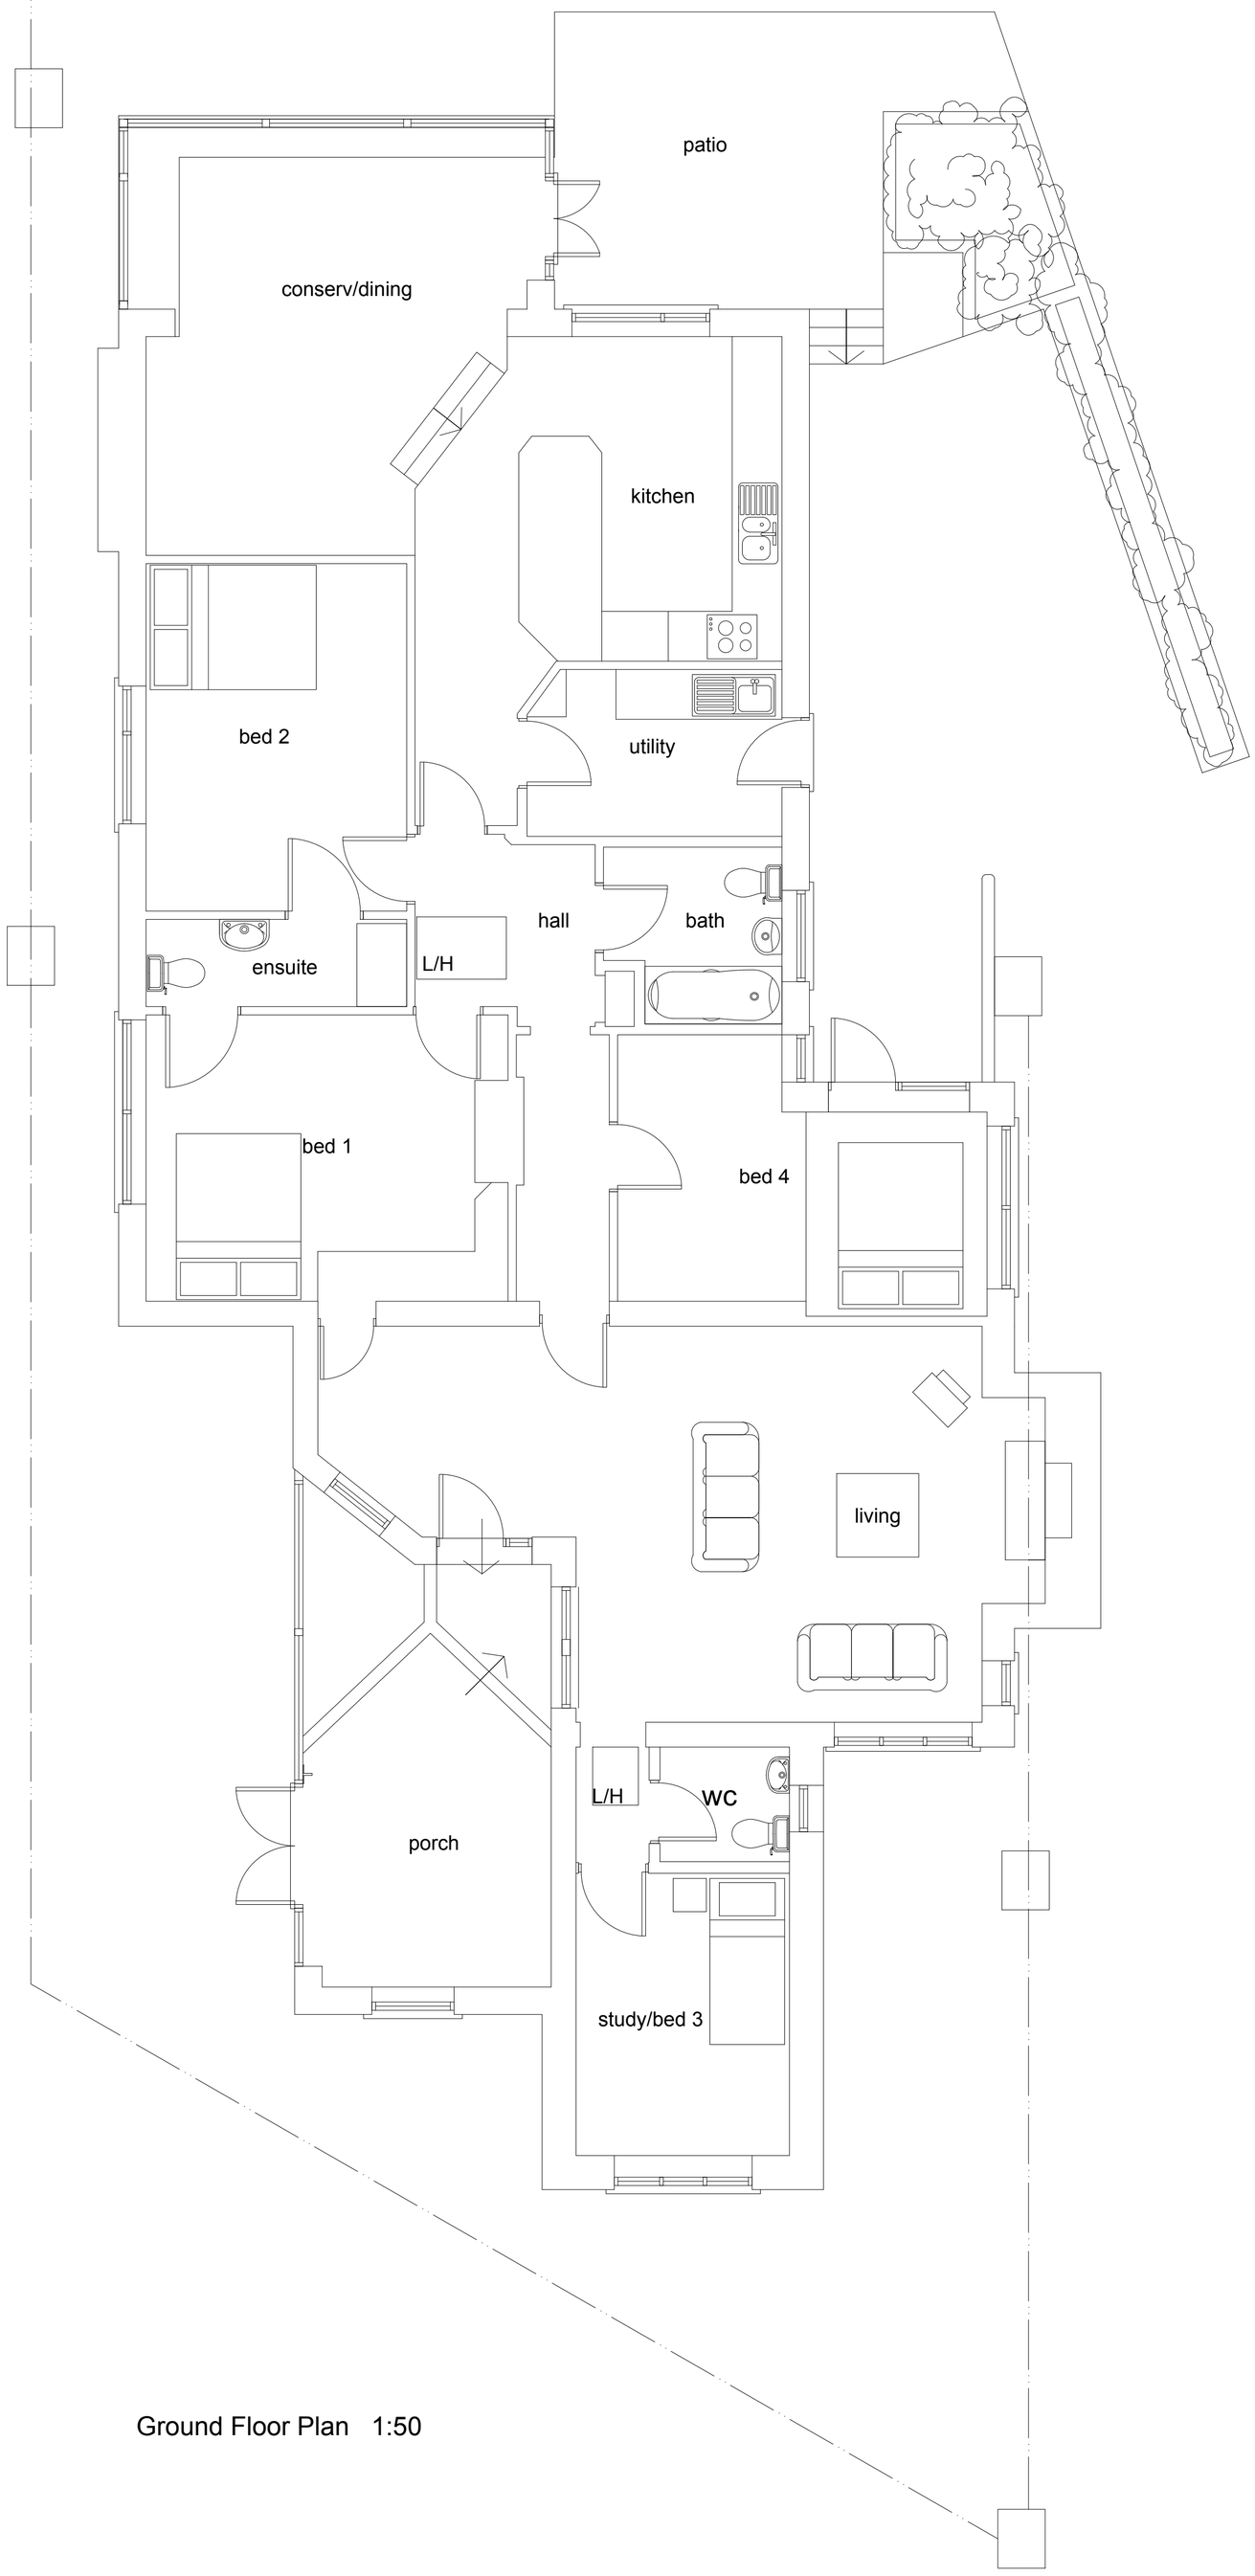

Ground Floor Plan 1:50

n

client			drawing number	revision
Paul Graville & Louise Hayman			0686.EXG.002	-
project			drawing title	
51 Riverside Road Shoreham-by-Sea BN43 5RB			Existing Ground Floor Plan Measured Survey	
drawn by	checked by	riba work stage	date	scale/original sheet size
Others	G.I	M.S	Jan, '23	1:50 / 1:100 @ A1

www.abir.co.uk studio@abirarchitects.co.uk
Unit 1, Beta House, St John's Road, Hove, BN3 2FX, United Kingdom
Hove +44 (0)1273 724 384
Company No 06877117 VAT No 971 4147 17

© ABIR Architects Ltd. Check all dimensions on site before work is undertaken. All goods, materials and workmanship to conform with current building regulations, BSS and COP's.

ABIR architects

RIBA Chartered Practice