Flat 2 Cambridge Road

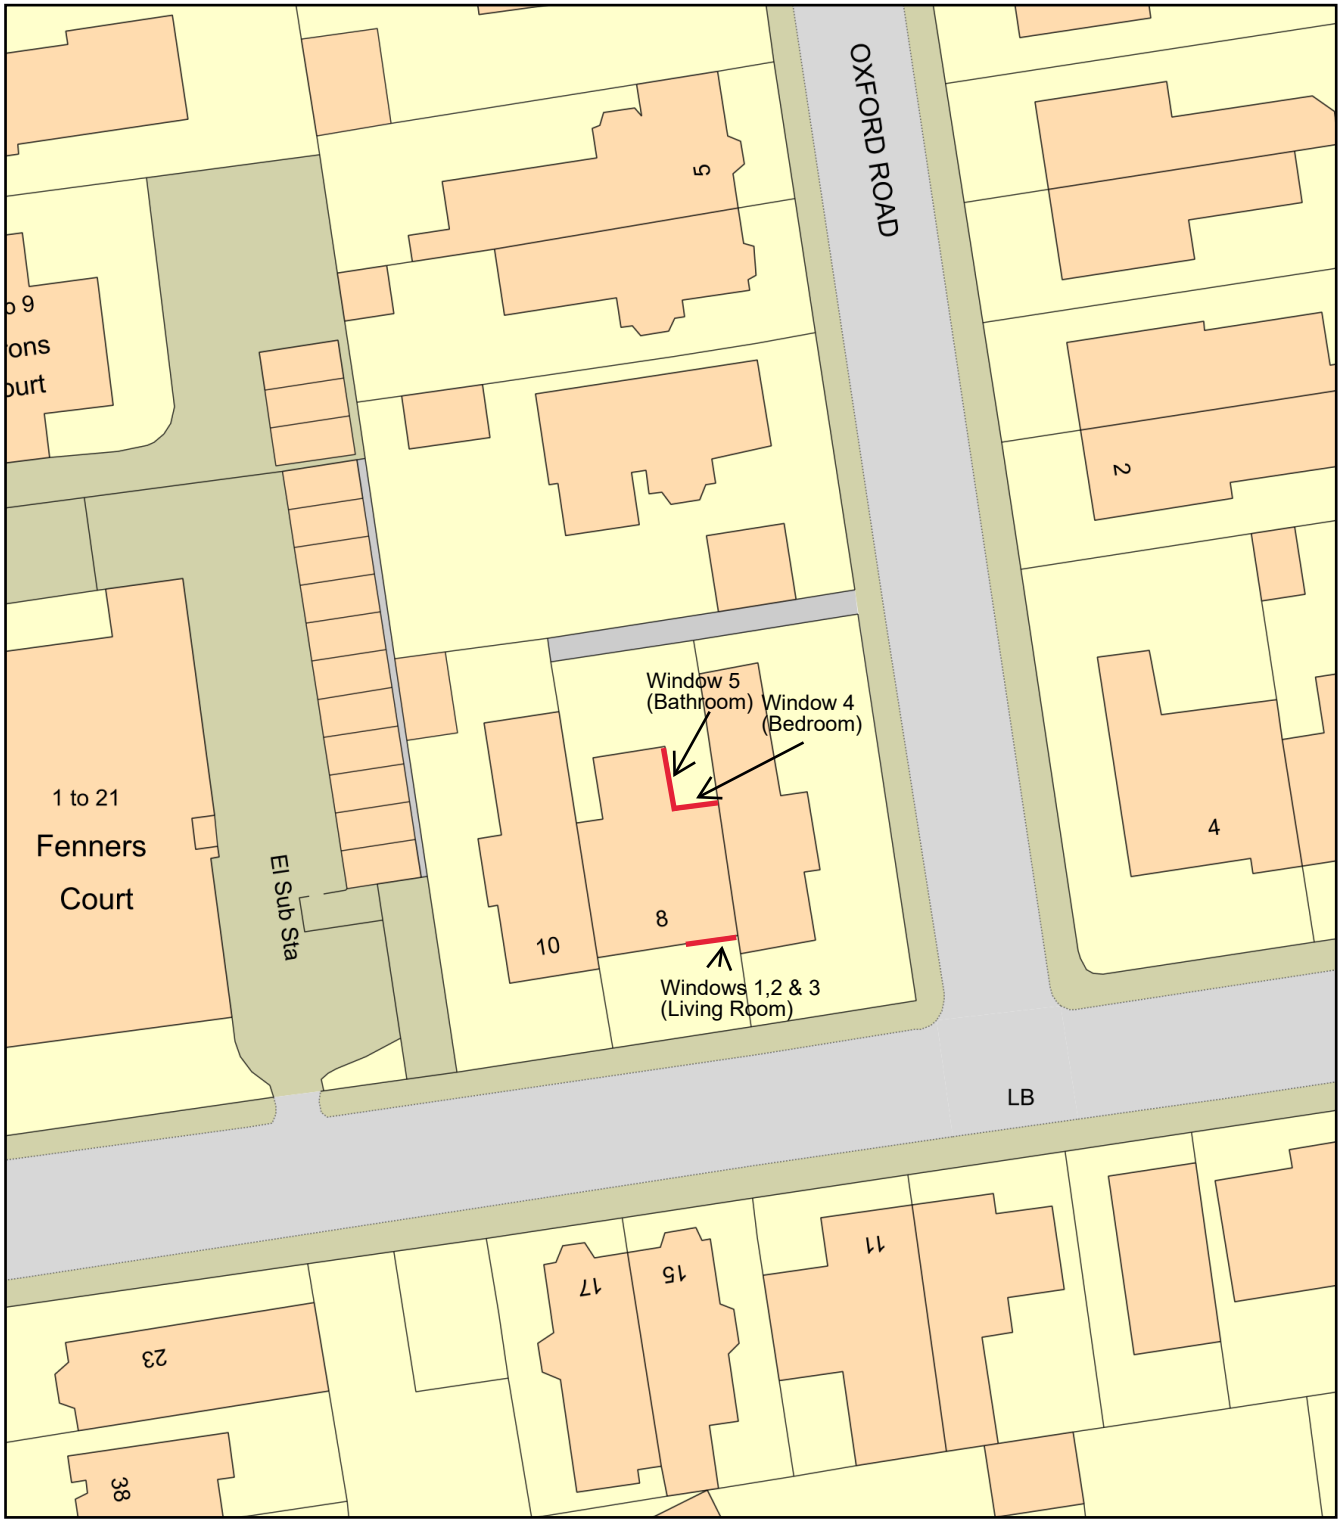

0 20
Metres

N

ReQuestaPlan

Plan Produced for: Steve Bean

Date Produced: 28 Oct 2023

Plan Reference Number: TQRQM23301133143695

Scale: 1:500 @ A4

© Crown copyright and database rights 2023 OS 100042766