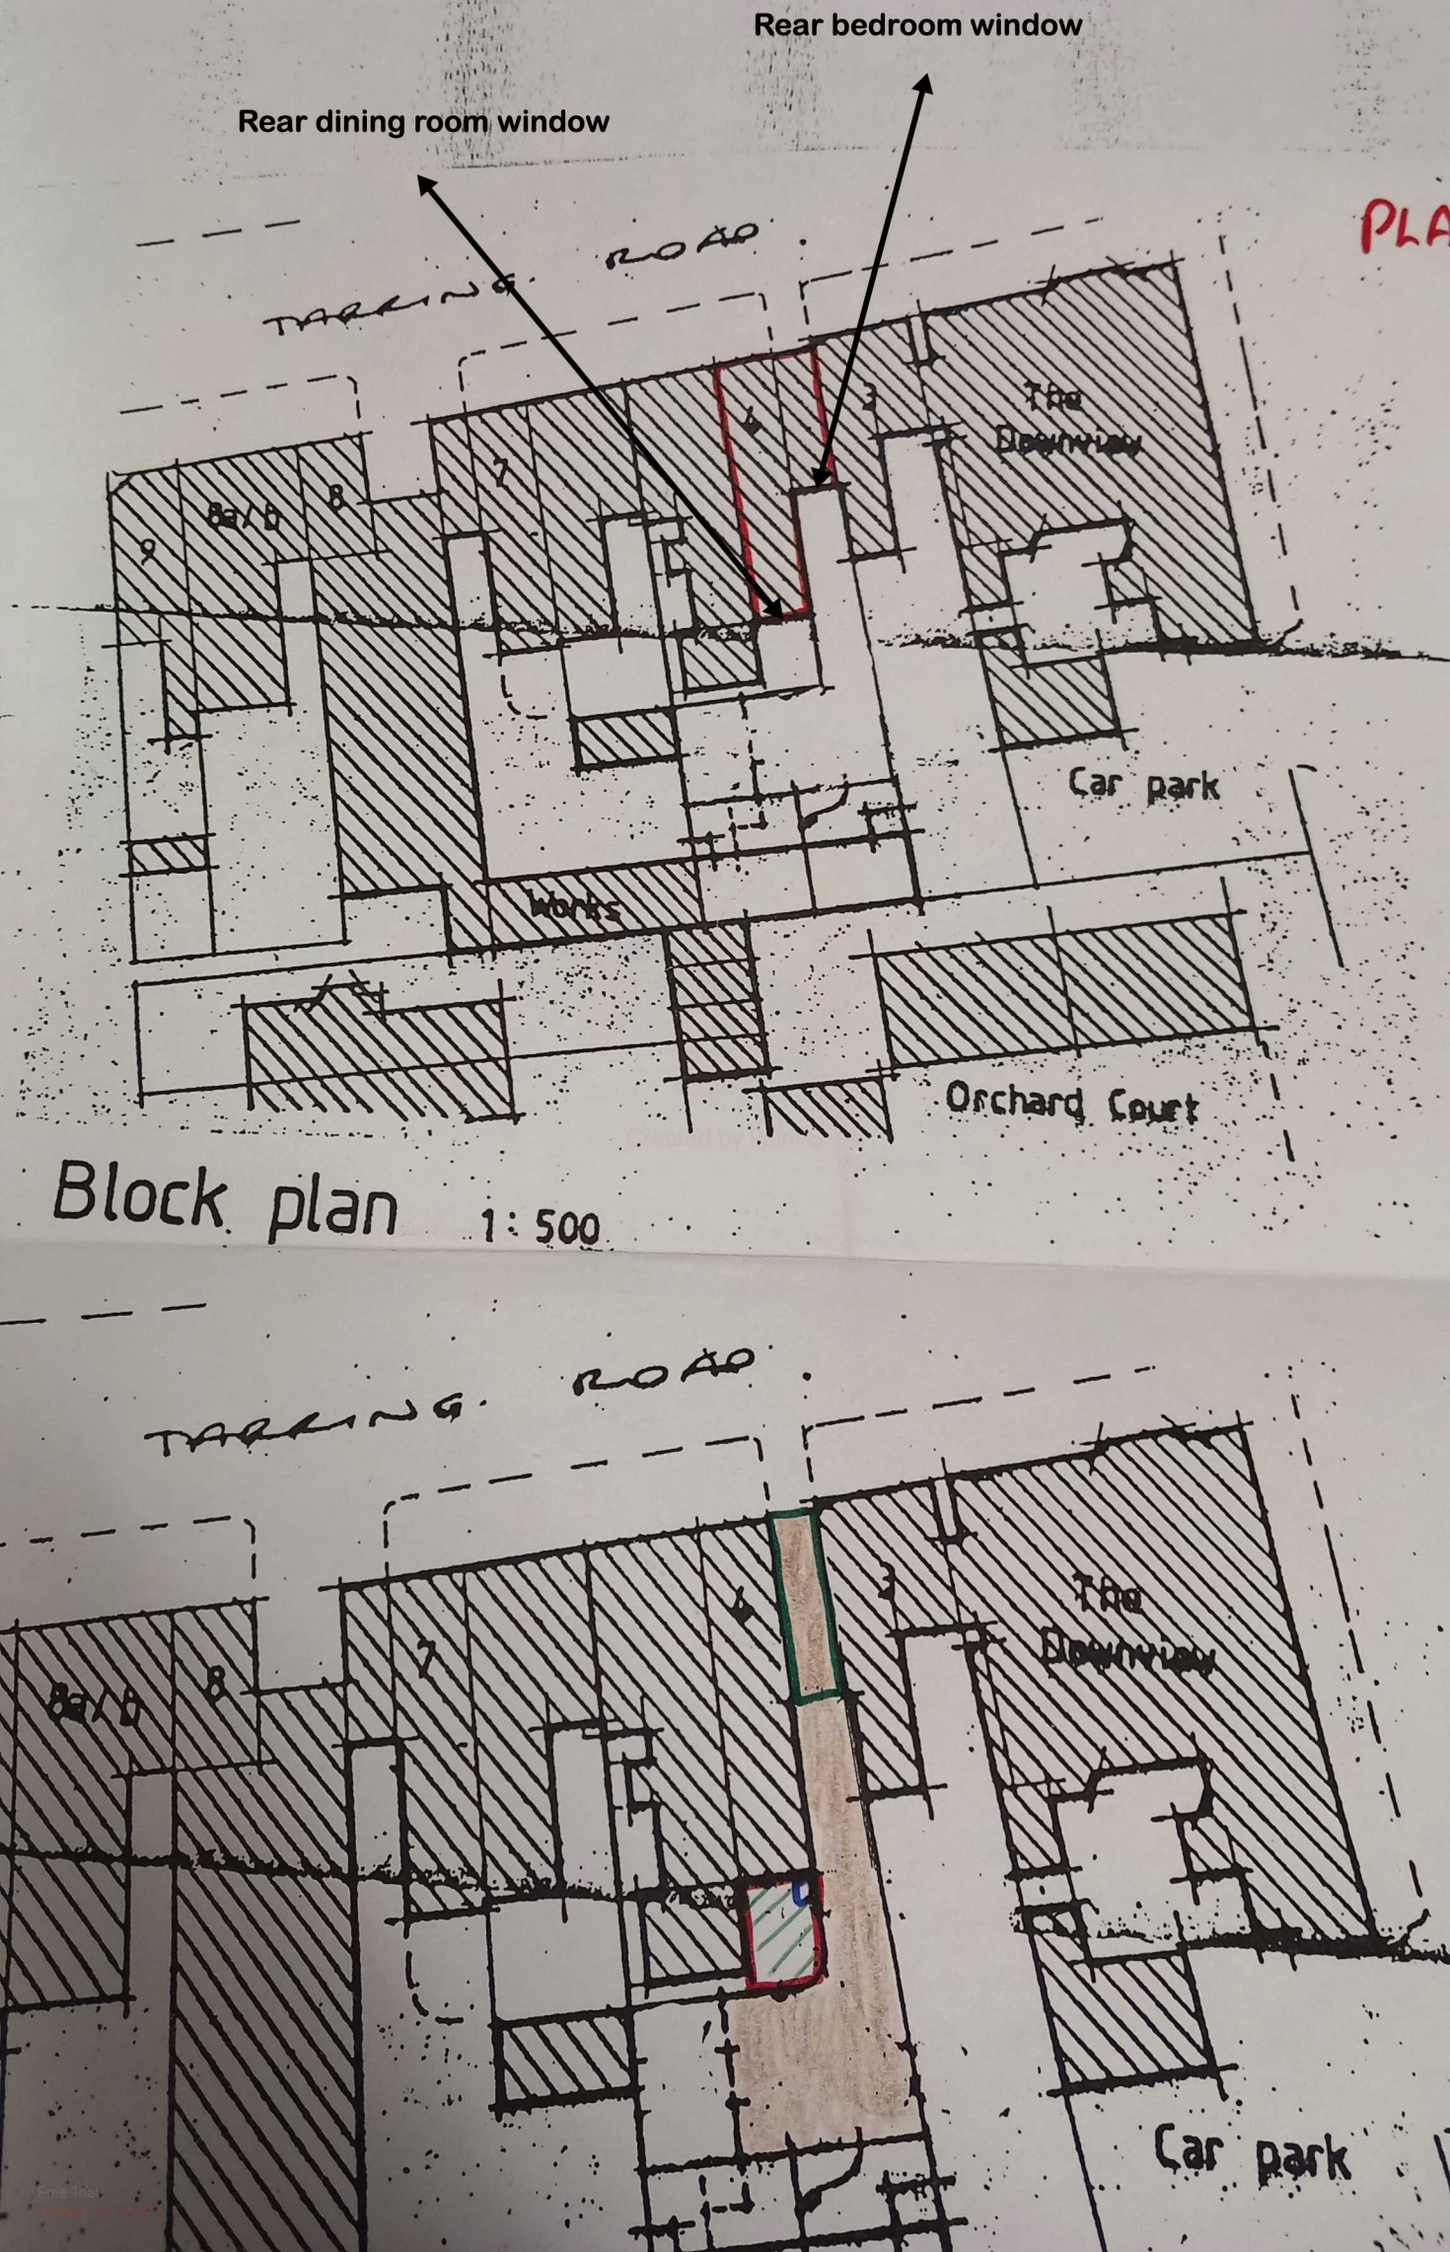
Rear bedroom window
Rear dining room window
TARRING ROAD
The Downview
Car park
Works
Orchard Court
Block plan 1:500