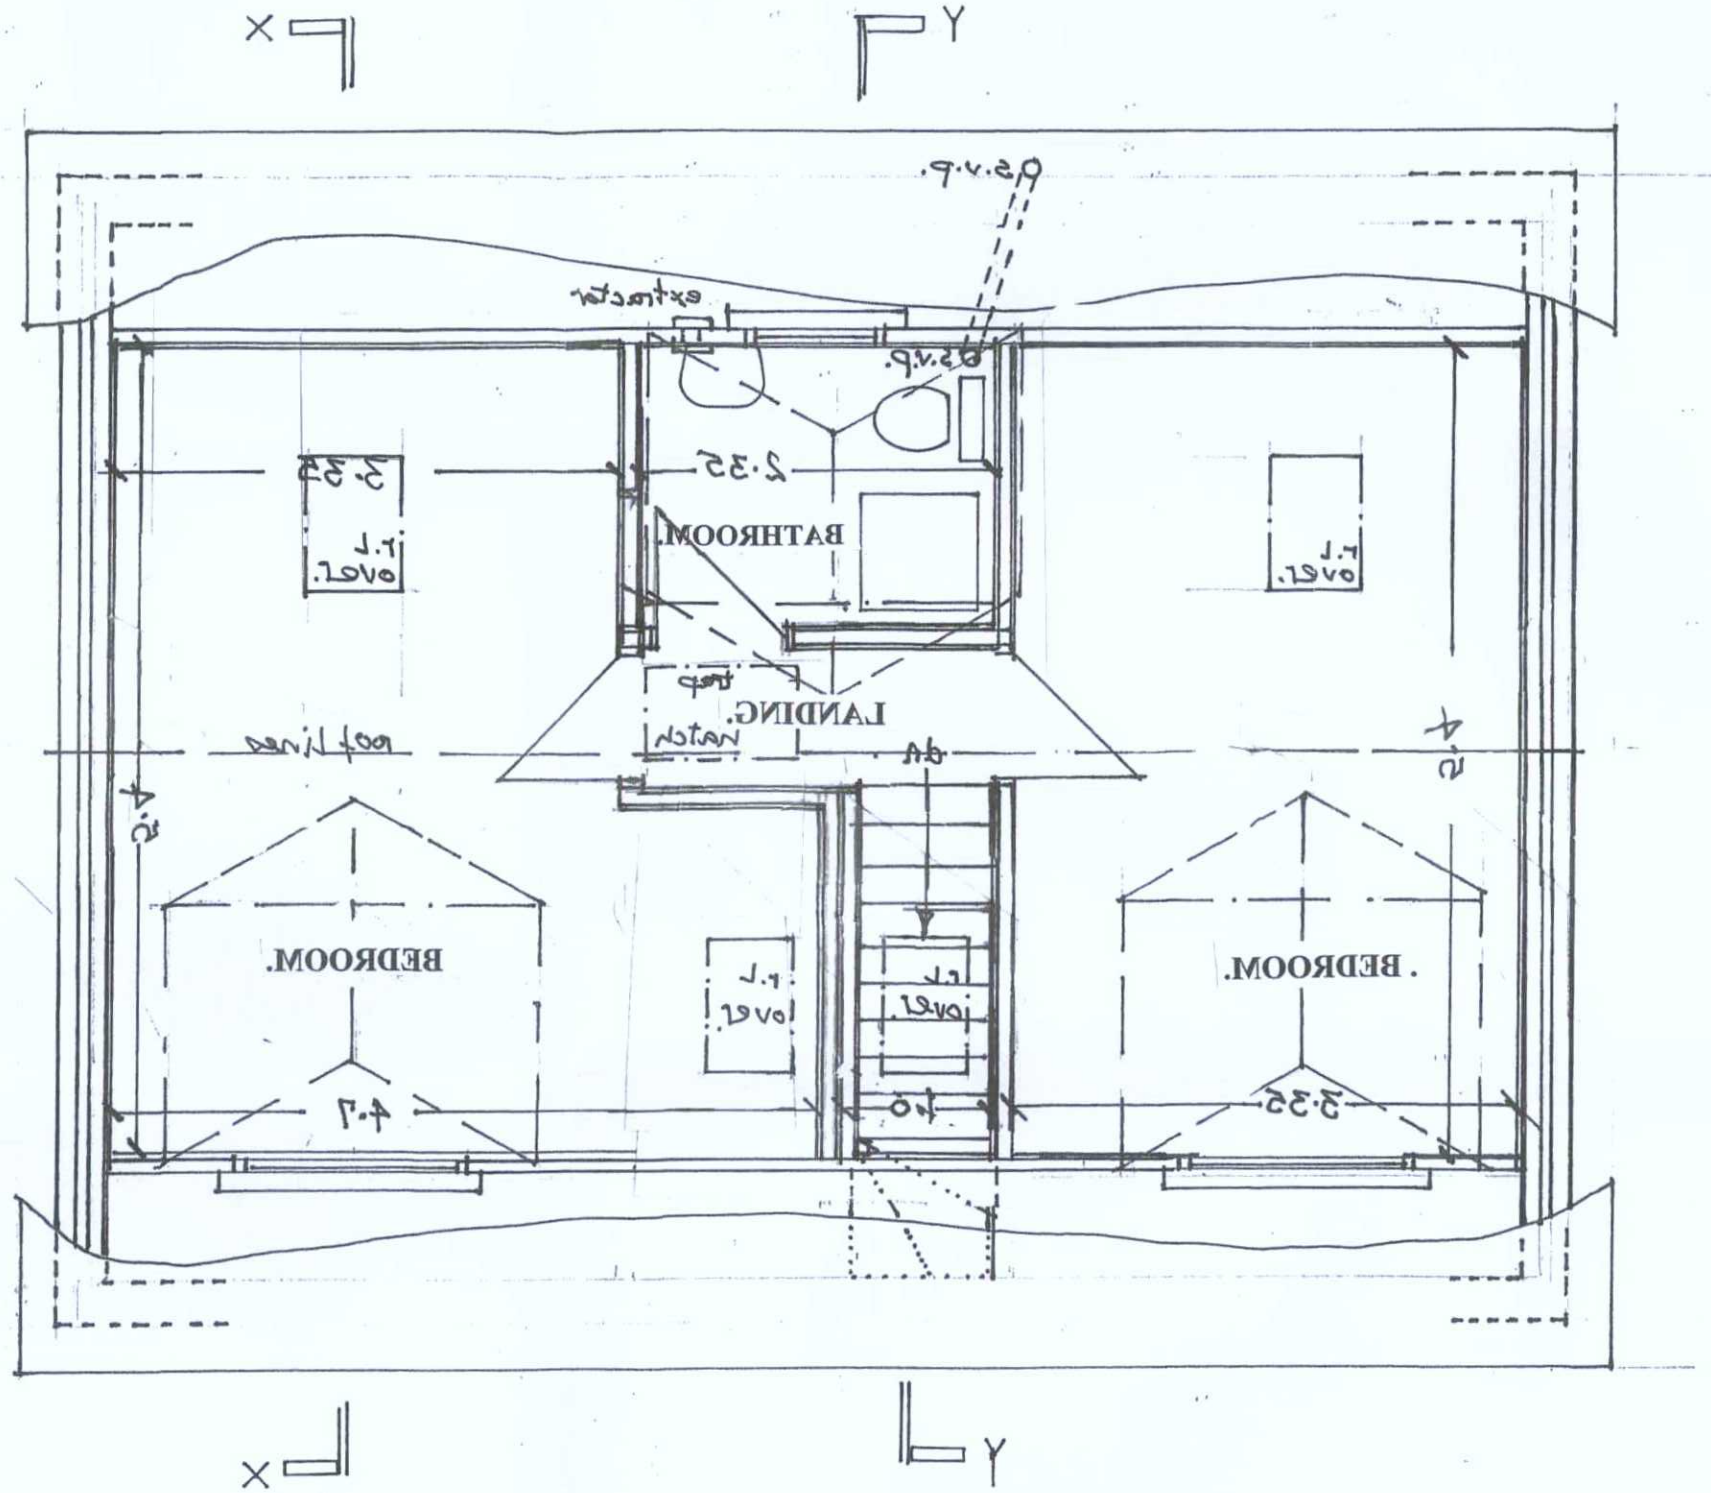

first floor.

REAR ELEVATION.
rooflights and rear windows obscure glazed with no opening less than 1.7 metres from floor level.
roof lights fixed shut.

ADUR & WORTHING PLANNING SERVICES	
PLAN	AWDM/ 02444/19
DATE VALID	28 MAR 2019

PROPOSED FIRST FLOOR.
REMOVAL OF ROOF AND NEW FIRST FLOOR EXTENSION. 80 GREENTREES CRESCENT, SOMPTING, LANCING, WEST SUSSEX. BN15 9SR.

DRAWING No: 201118/03 **Scale: 1:50.**

THESE DRAWINGS FOR TOWN AND COUNTRY PLANNING AND BUILDING REGULATION PURPOSES ONLY. NO PART OF PROPOSED BUILDINGS OR FOUNDATIONS TO ENCROACH ON ANY ADJOINING PROPERTY. THIS DRAWING AND SPECIFICATION ARE COPYRIGHT AND MUST NOT BE COPIED REDRAWN OR REPRODUCED IN ANY WAY OR FORM WITHOUT THE PRIOR WRITTEN CONSENT OF THE SURVEYOR. ALL DIMENSIONS TO BE CHECKED AND VERIFIED ON SITE PRIOR TO CONSTRUCTION AND ANY ERRORS OR DISCREPANCIES REPORTED TO THE SURVEYOR.
Specification. To be read in conjunction with the main specification Do not Scale Drawings. Plans produced from dimensions provided by the Client.

revision C.

27-11-2018
1) Two dormers to front and one dormer to the rear.
2) Rooflights to front and rear elevations.

