N

NOTES

- DO NOT SCALE OFF THIS DRAWING EXCEPT FOR PLANNING PURPOSES
- CHECK ALL DIMENSIONS ON SITE BEFORE ANY WORK IS COMMENCED
- ALL GOODS MATERIALS AND WORKMANSHIP MUST CONFORM WITH CURRENT BUILDING REGULATIONS, BRITISH STANDARDS AND CODES OF PRACTICE
- COPYRIGHT OF THIS DRAWING IS RETAINED BY THE ARCHITECT AND IT MUST NOT BE REPRODUCED WITHOUT WRITTEN CONSENT

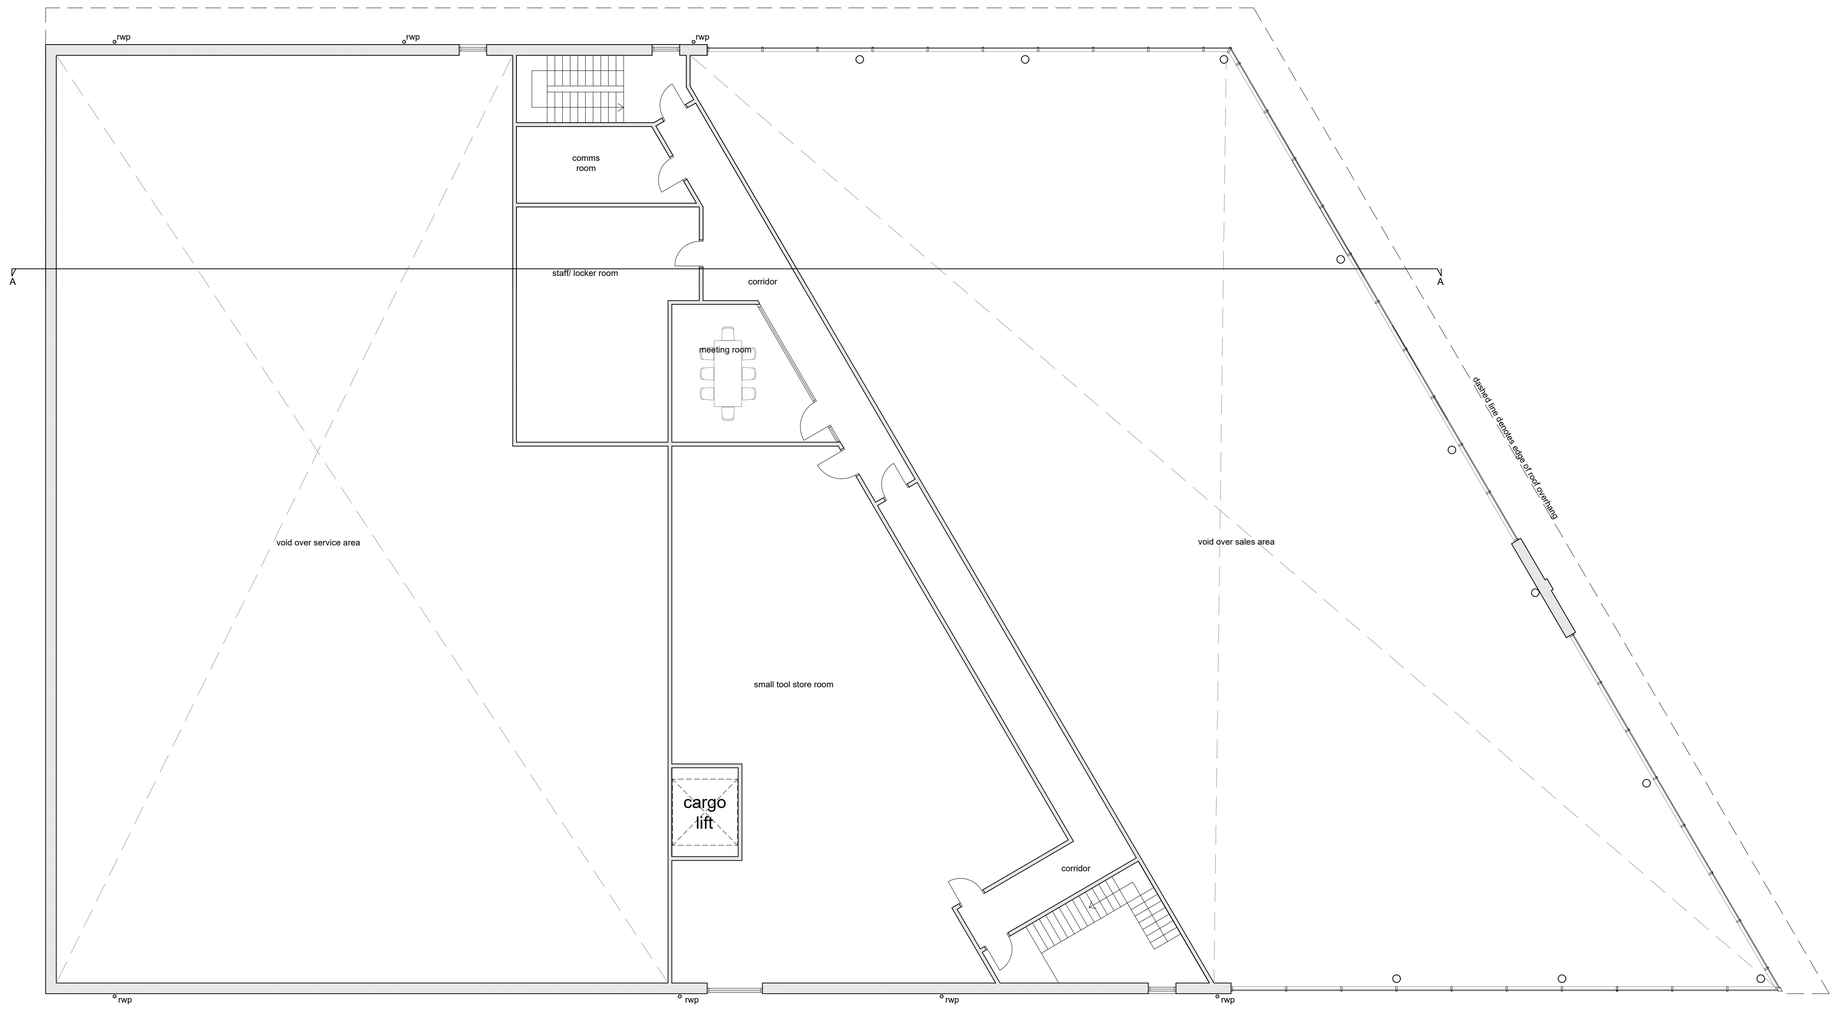

0m 1m 2m 3m 4m 5m 6m 7m 8m 9m 10m

scale bar - 1:100 @ A1

REV	DATE	BY	AMENDMENT
E	04.01.22	ec	bdg overhang altered to N elevation
D	17.12.21	ec	bdg overhang added to northern elevation following planning feedback
C	06.12.21	ec	bdg overhang added following planning feedback
B	06.01.21	ec	bdg overhang omitted
A	15.12.20	ec	PLANNING ISSUE

folkes architects

The Old Forge
6 Church Street
Storrington
West Sussex
RH20 4LA

t. 01903 868829
info@folkesarchitects.co.uk

CLIENT

Tates Bro.

JOB TITLE

Proposed Development at
Eastbrook Allotments
Old Shoreham Road
Portslade
BN41 1SP

DRAWING TITLE

Proposed Car Showroom -
First Floor Plan As Proposed

PLANNING ISSUE

DATE	SCALE	DRAWN BY
Sept 2020	1:100 @ A1	ec
		CHECKED BY mf

JOB NO.	DRAWING NO.	REVISION
20034	2.05	E