DO NOT SCALE FROM THIS DRAWING

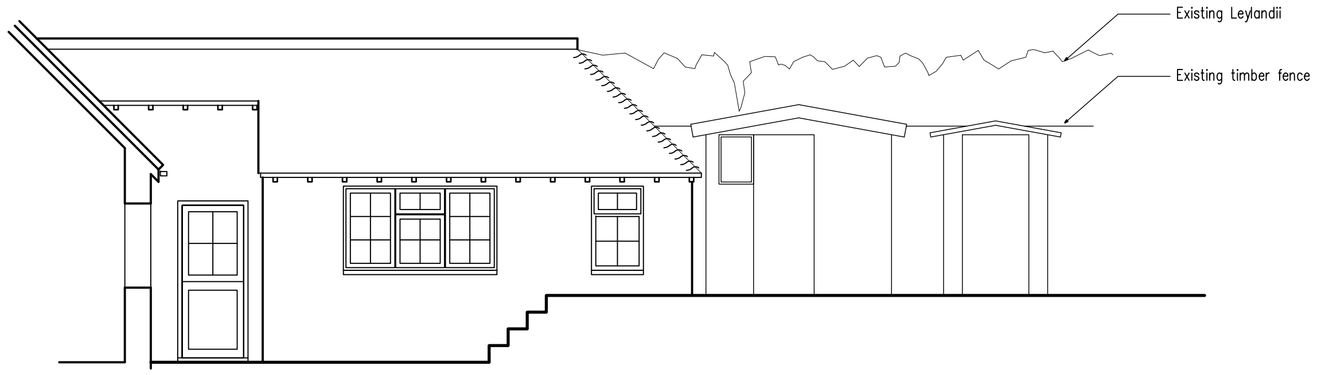

West Elevation

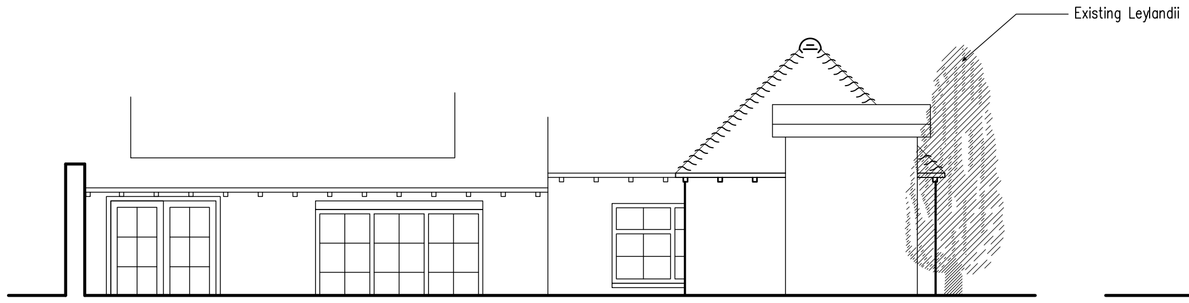

South Elevation

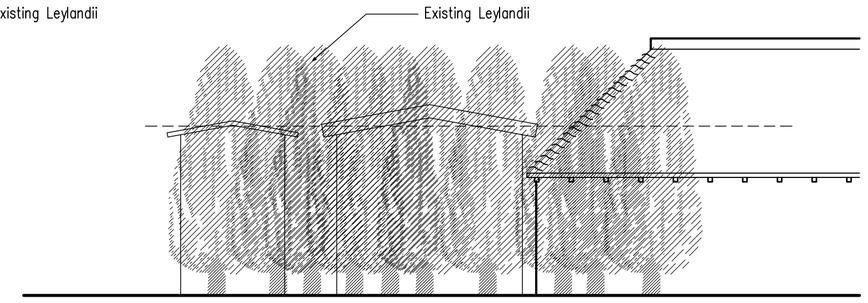

East Elevation

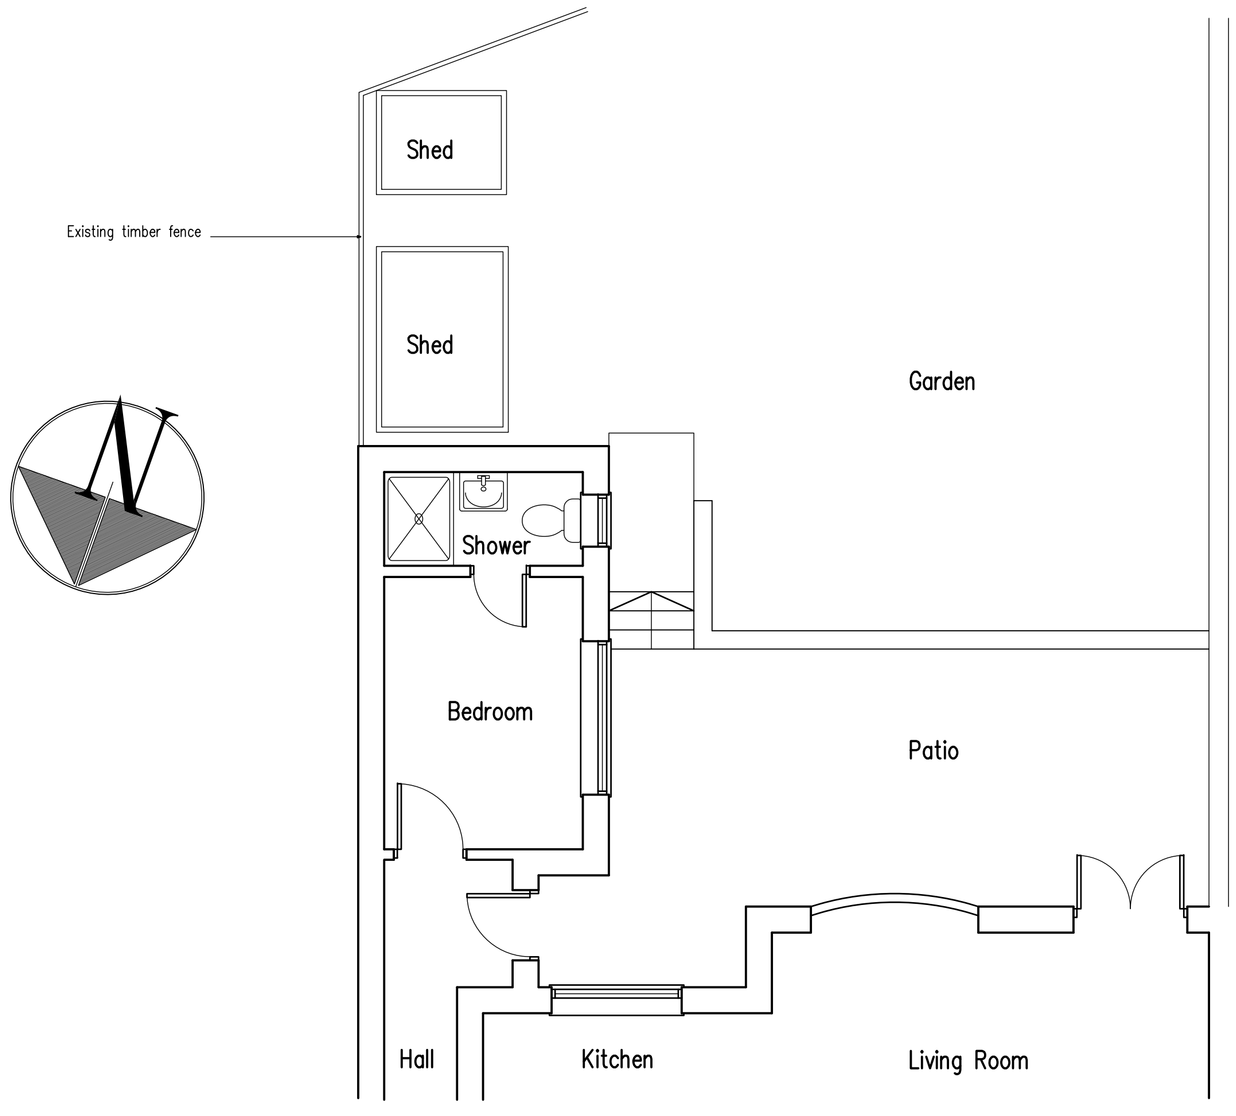

Part Ground Floor Plan

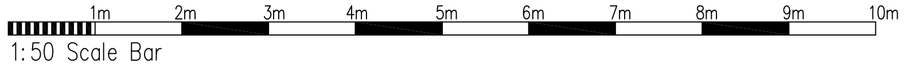

Proposed Drum Den at: 4 The Street, Shoreham-By-Sea, West Sussex

rja Planning & Building Consultants Ltd.
1st Floor
10 High Street
Shoreham-By-Sea
West Sussex BN43 5DA
t: 01273 467297 mob: 07971 375739
e: rex@rjapbc.co.uk web: www.rjapbc.co.uk

Chartered Institute of Architectural Technologists

PROJECT: 4 The Street, Shoreham-by-Sea, West Sussex

DRAWING TITLE: Existing Floor Plans & Elevations

CLIENT: Mr J. Campfield

DWG NO: DWG-01

REVISION:

SCALE: 1:50 @ A1

DATE: 12.02.20

DRAWN: rex