

Front (East) Elevation @ 1:100



Side (South) Elevation @ 1:100

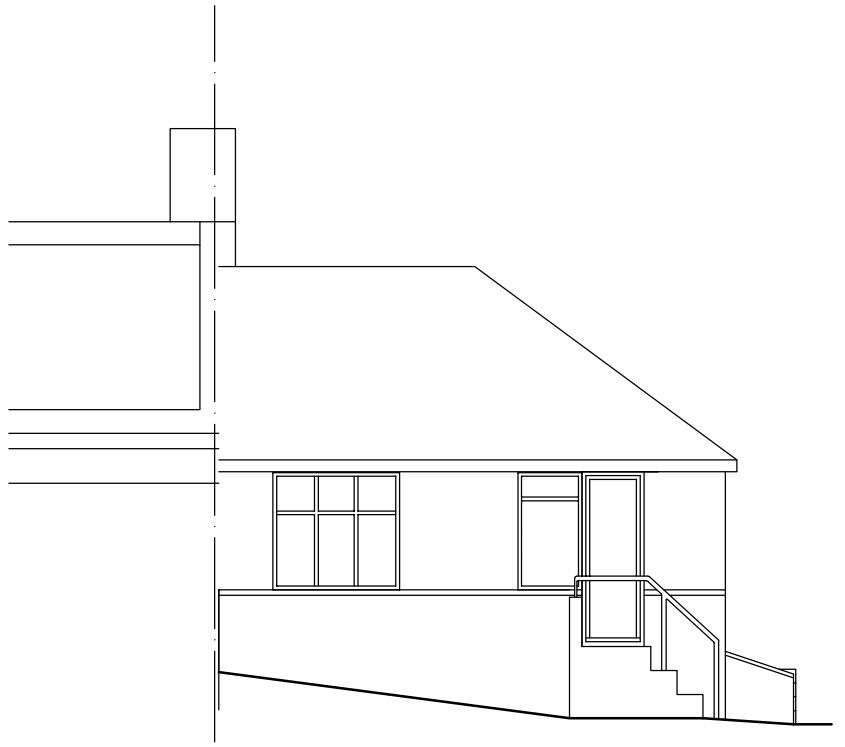

Rear (West) Elevation @ 1:100

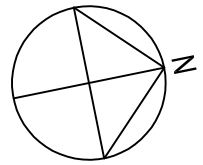

0 1 2 3 5m 10m

Scale 1:100

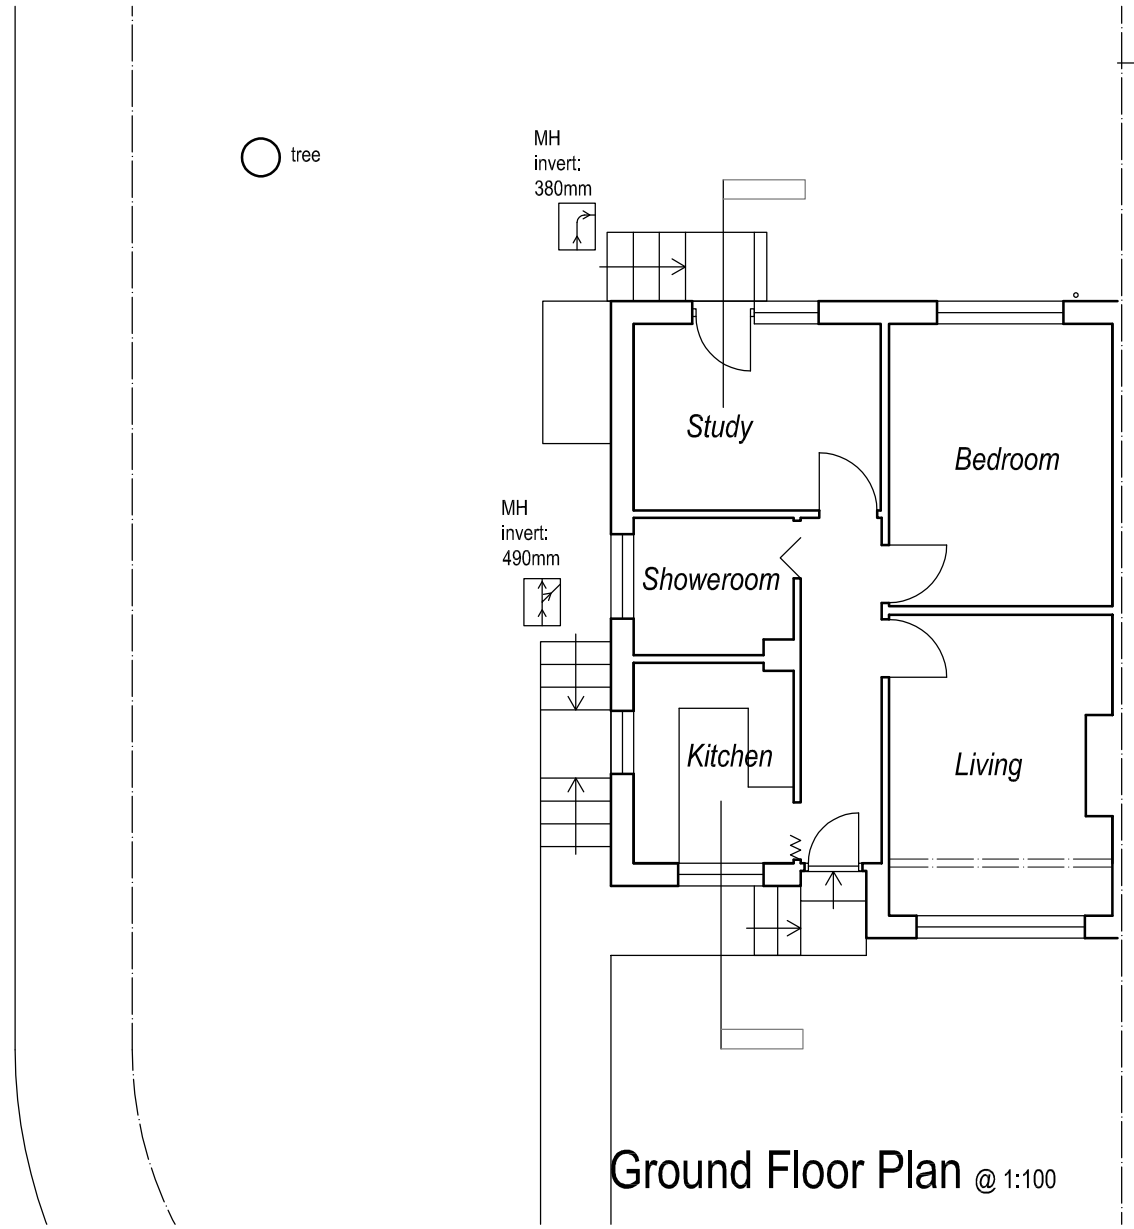

Ground Floor Plan @ 1:100

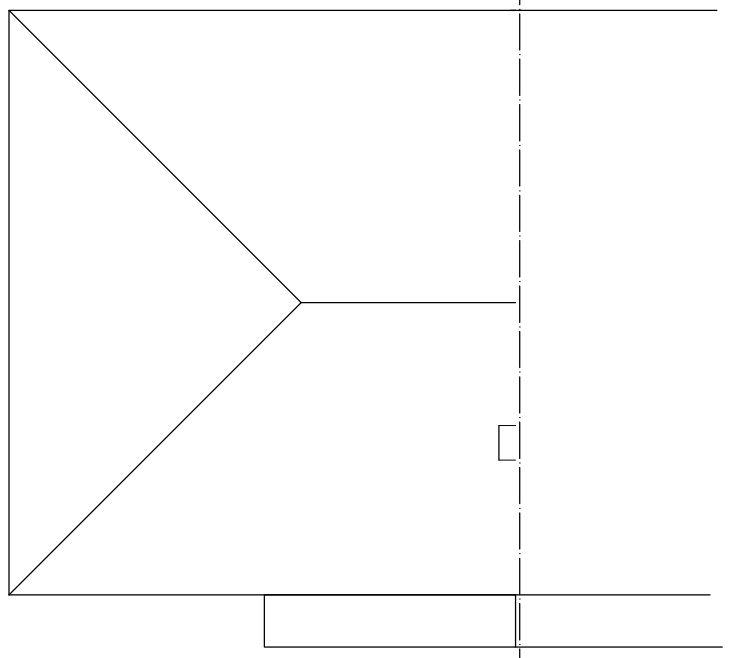

Roof Plan @ 1:100

Rev	Description	Date
A	North arrow added and roof plan amended	12.02.20

Job Reference Extension 1 Alandale Road Lancing	Client Mr Broadfoot
Drawing Title Plans & Elevations As Existing	Drawing No Rev ADC 1238/01 A

Date	Scale	Dwg Size	Plot Style	Drawn	Checked
18.11.19	1:100	A3	ADCgreyscale	CW	AD

All dimensions to be checked on site and ~~do not scale from this drawing~~. This drawing should be approved by Local Authority Building Control or other appropriate checking authority prior to commencement of work. This drawing should not be reproduced without the prior consent of the author.

ADC Alistair Dodd Consulting
Architectural Services
72a Beaconsfield Road . Brighton . East Sussex . BN1 6DD
Tel: 01273 669466
Email: info@adcbrighton.co.uk
WWw.adcbrighton.com