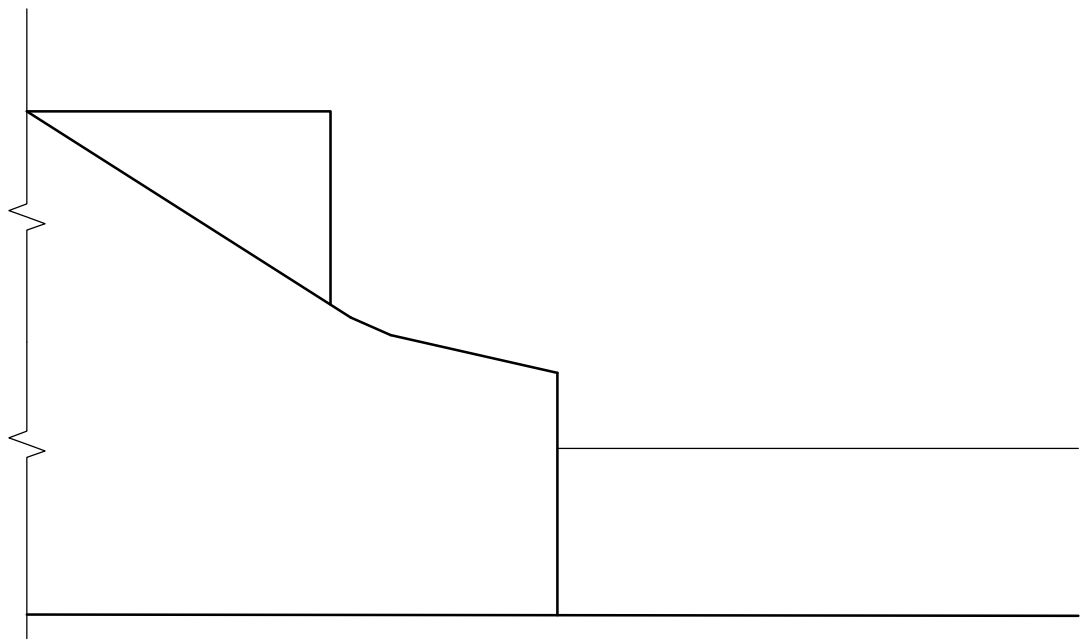

Existing Side (North) Elevation @ 1:100

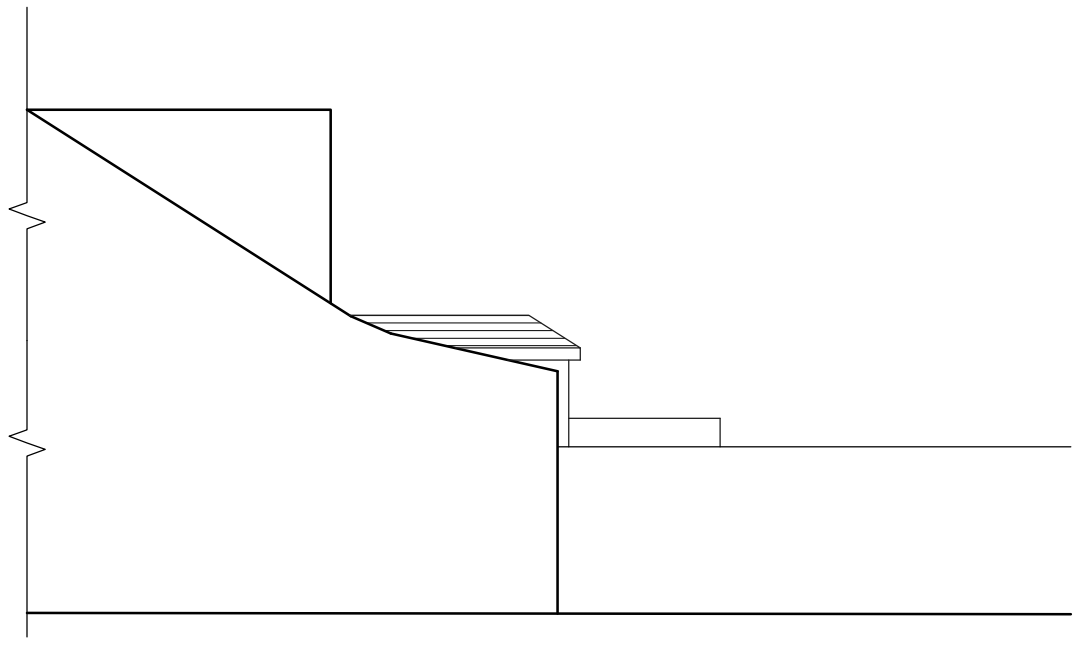

Proposed Side (North) Elevation @ 1:100

0 1 2 3 5m 10m

Scale 1:100

Rev	Description	Date

Job Reference	Client
Extensions 1 Alandale Road, Lancing	Mr Broadfoot

Drawing Title	Drawing No	Rev
North Elevations	ADC 1238/04	

Date	Scale	Dwg Size	Plot Style	Drawn	Checked
13.02.20	1:100	A3	ADCgreyscale	CW	AD

All dimensions to be checked on site and ~~do not scale from this drawing~~. This drawing should be approved by Local Authority Building Control or other appropriate checking authority prior to commencement of work. This drawing should not be reproduced without the prior consent of the author.

ADC Alistair Dodd Consulting

Architectural Services

72a Beaconsfield Road . Brighton . East Sussex . BN1 6DD
Tel: 01273 669466
Email: info@adcbrighton.co.uk
WWw.adcbrighton.com