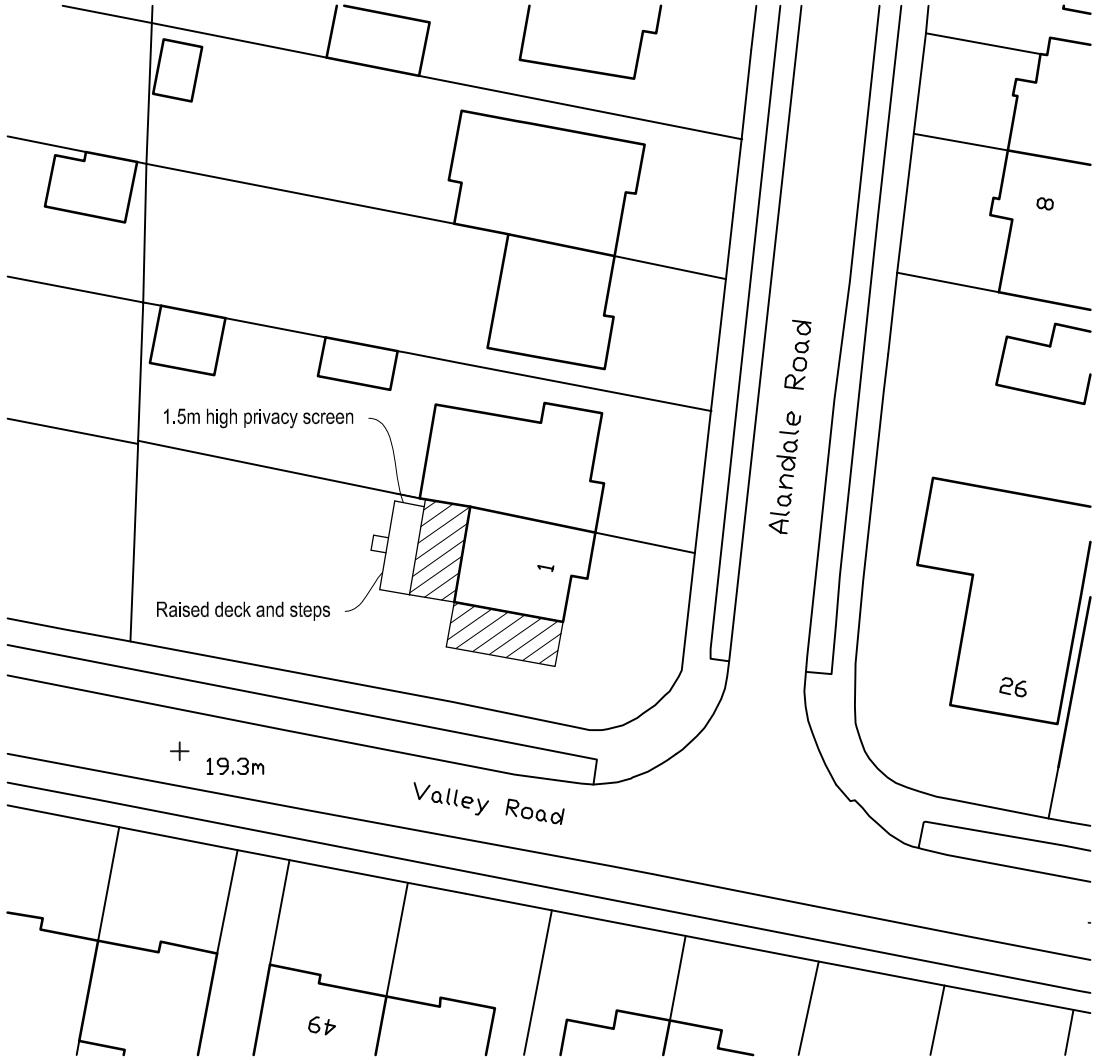

Block Plan @ 1:500

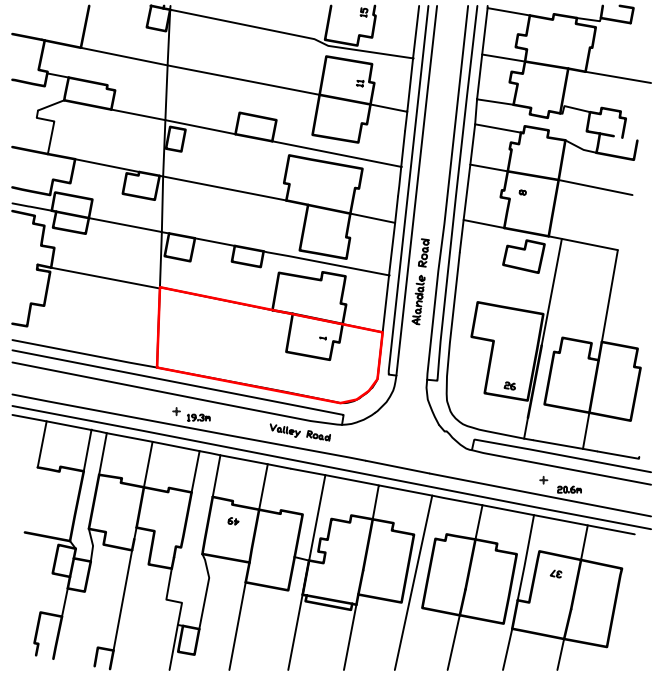

Location Plan @ 1:1250

0 10 25m
Scale 1:500

0 10 20 30 50m
Scale 1:1250

N

Rev	Description	Date
A	Added proposed terrace on block plan	12.02.20

Job Reference
Extensions
1 Alandale Road, Lancing

Client
Mr Broadfoot

Drawing Title
Location plan

Drawing No Rev
ADC 1238/LP A

Date	Scale	Dwg Size	Plot Style	Drawn	Checked
18.11.19	1:1250/500	A3	ADC+red	CW	AD

All dimensions to be checked on site and ~~do not scale from this drawing~~. This drawing should be approved by Local Authority Building Control or other appropriate checking authority prior to commencement of work. This drawing should not be reproduced without the prior consent of the author.

ADC Alistair Dodd Consulting
Architectural Services
72a Beaconsfield Road . Brighton . East Sussex . BN1 6DD
Tel: 01273 669466
Email: info@adcbrighton.co.uk
WWw.adcbrighton.com