
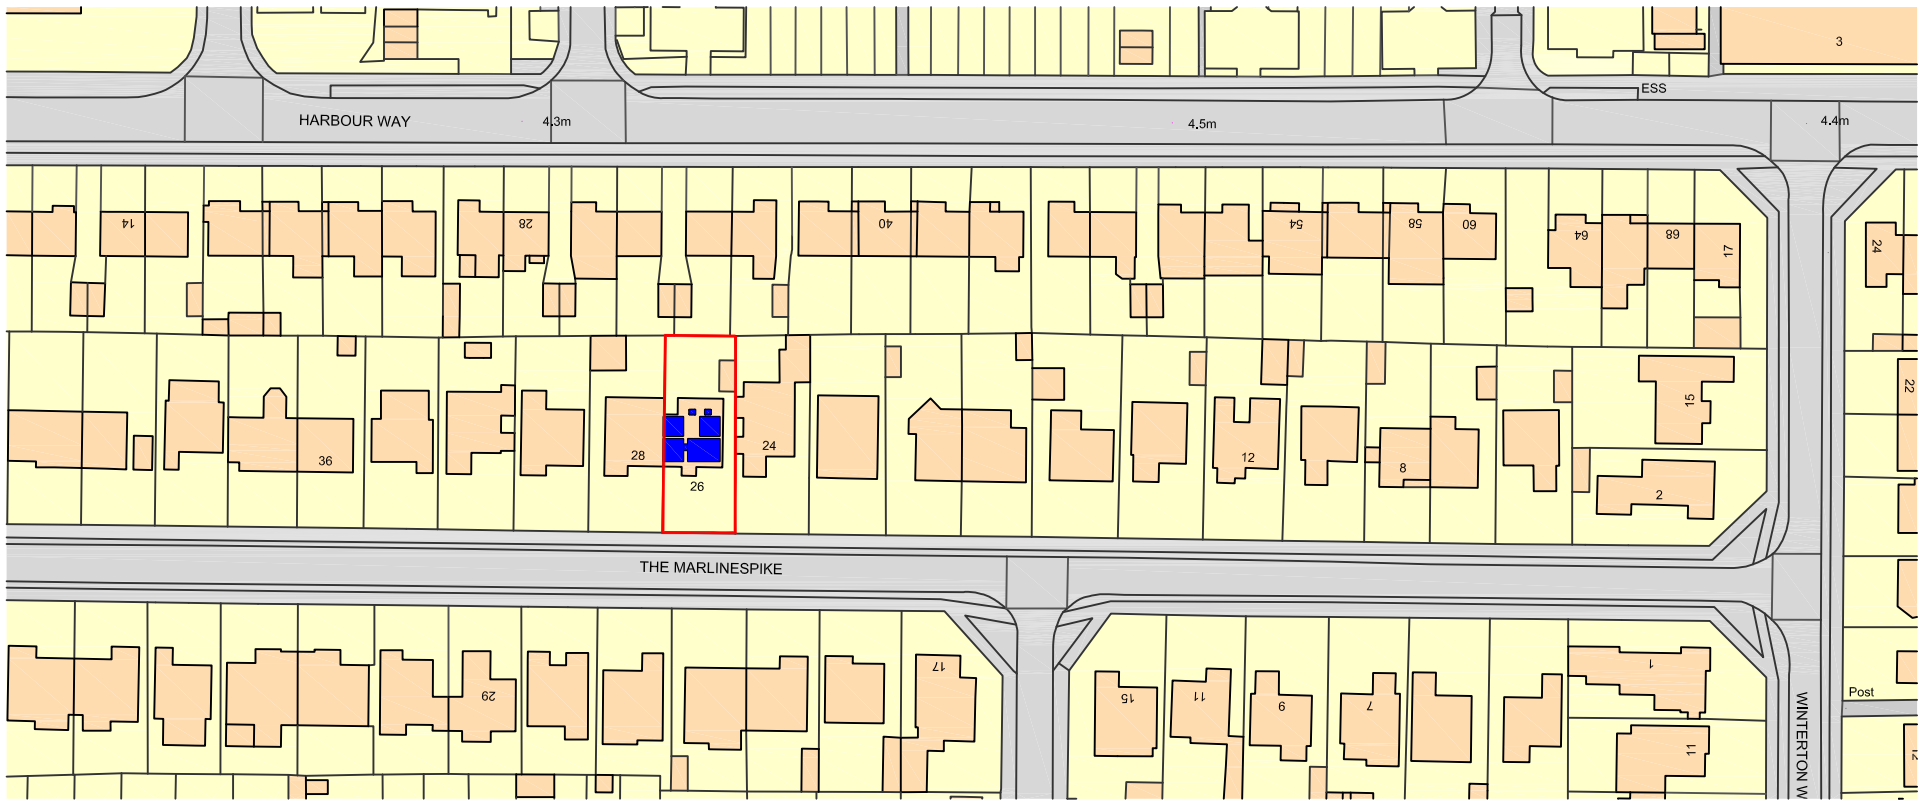


0.0M 12.5 25.0 37.5 50.0 62.5 75.0 87.5 100.0 112.50 125.0

Location Plan at 1:1250 Scale

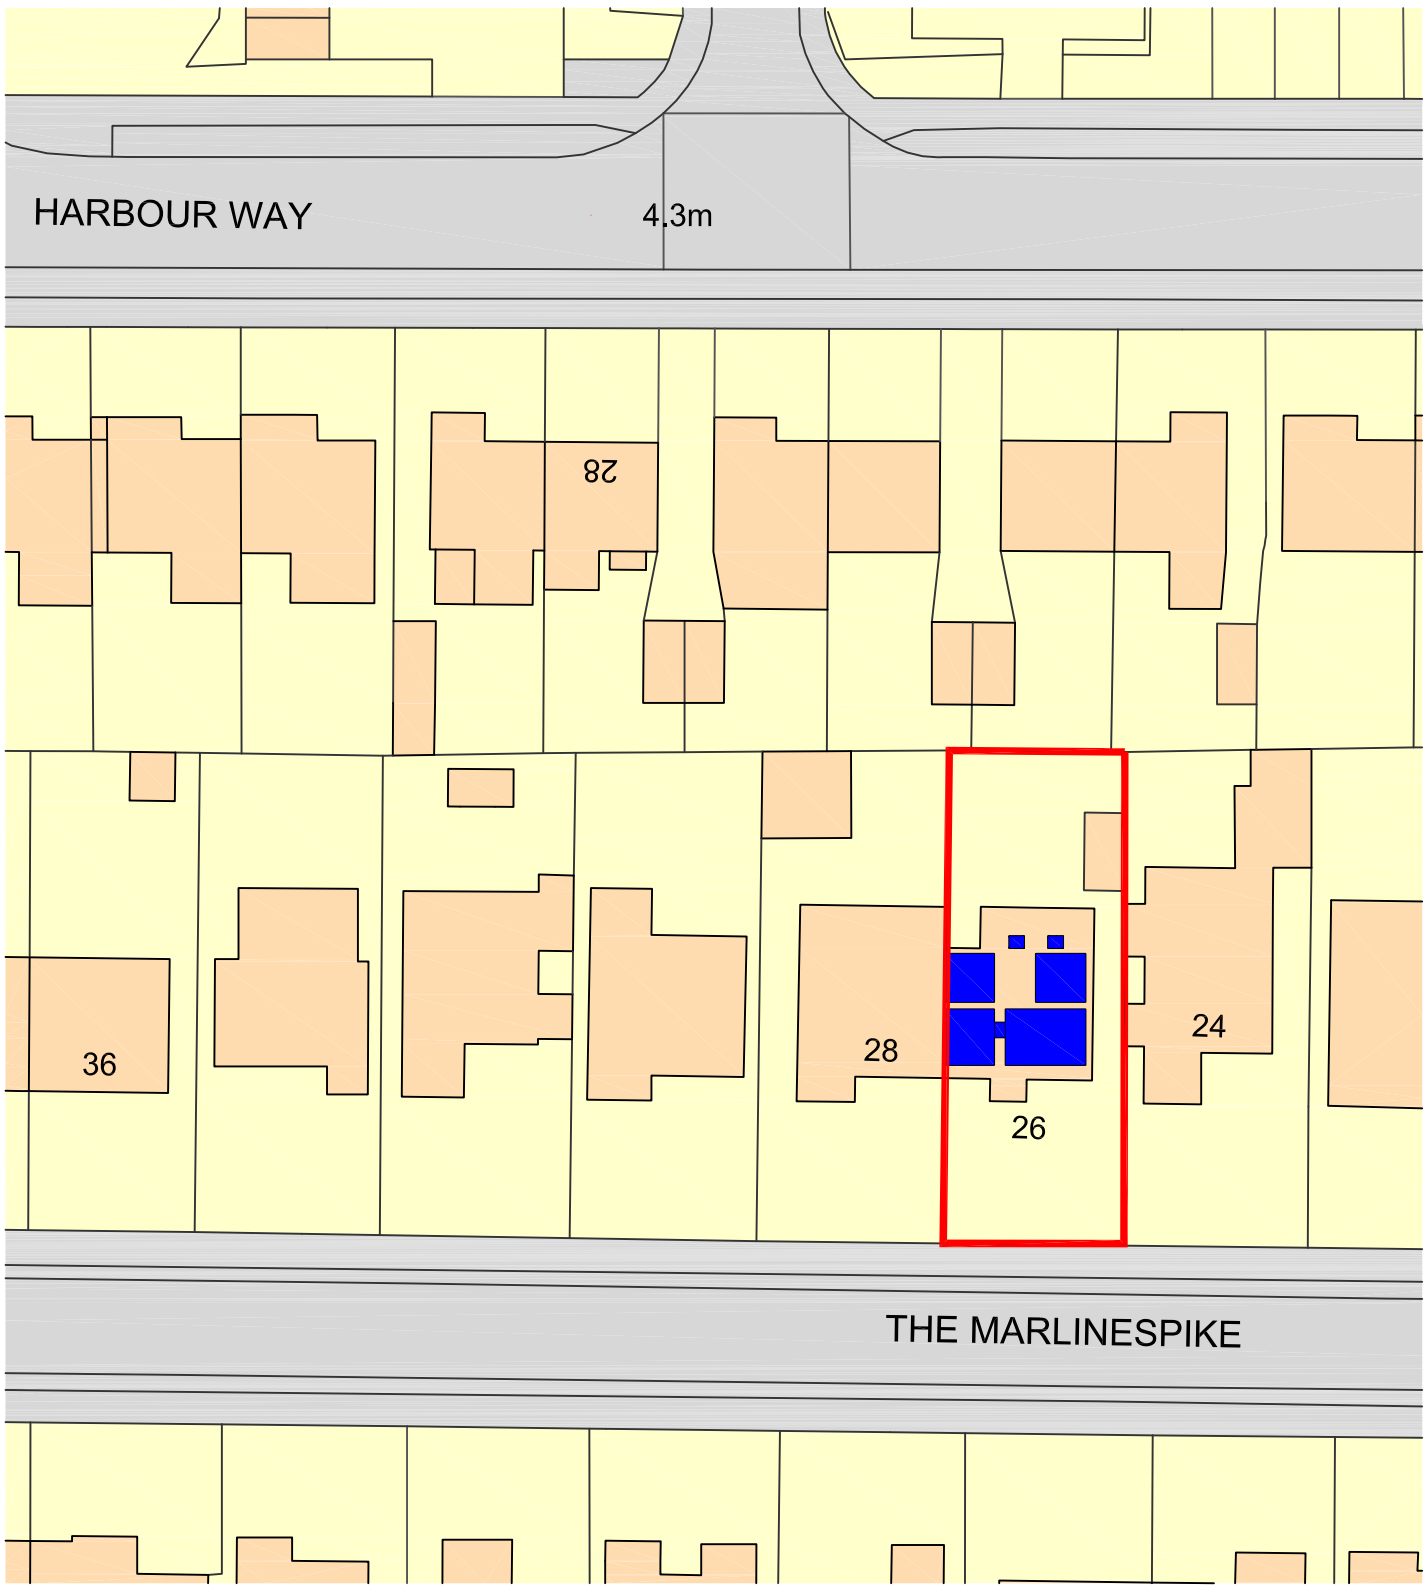

0M 5.0 10.0 15.0 20.0 25.0 30.0 35.0 40.0 45.0 50.0

Site Plan at 1:500 Scale

Notes
All details are indicative only. All dimensions to be checked on site by contractor prior to commencement of works. Any discrepancies in drawings to be reported to SYR CONSULTANTS.

Rev.	Amendments	Date	Drw.
A	Proposed external work area shown blue requested by planning	10/11/21	RCS

SYR Consultants
SPITFIRE HOUSE,
7 NETTLETON AVENUE,
TANGMERE, WEST SUSSEX, PO20 2HZ
TEL **01243 940730** MOB **07850122634**
EMAIL: **rsyred@syrconsultants.com**

CLIENT:
Mrs L Hunt
26 The Marlinespike
Shoreham By Sea
BN43 5RD

PROJECT:
Roof Conversion
26 The Mrlinespike
Shoreham By Sea
BN43 5RD

DRAWING TITLE:
Location and Site Plan

DRAWN:	JOB NO:	SCALE:
RCS	01/09/2021	As Shown @A3
CHECKED: SJS	DRAWING NO: LPSP/01	REV: A
DATE: Sep 2021		

© SYR Consultants.